



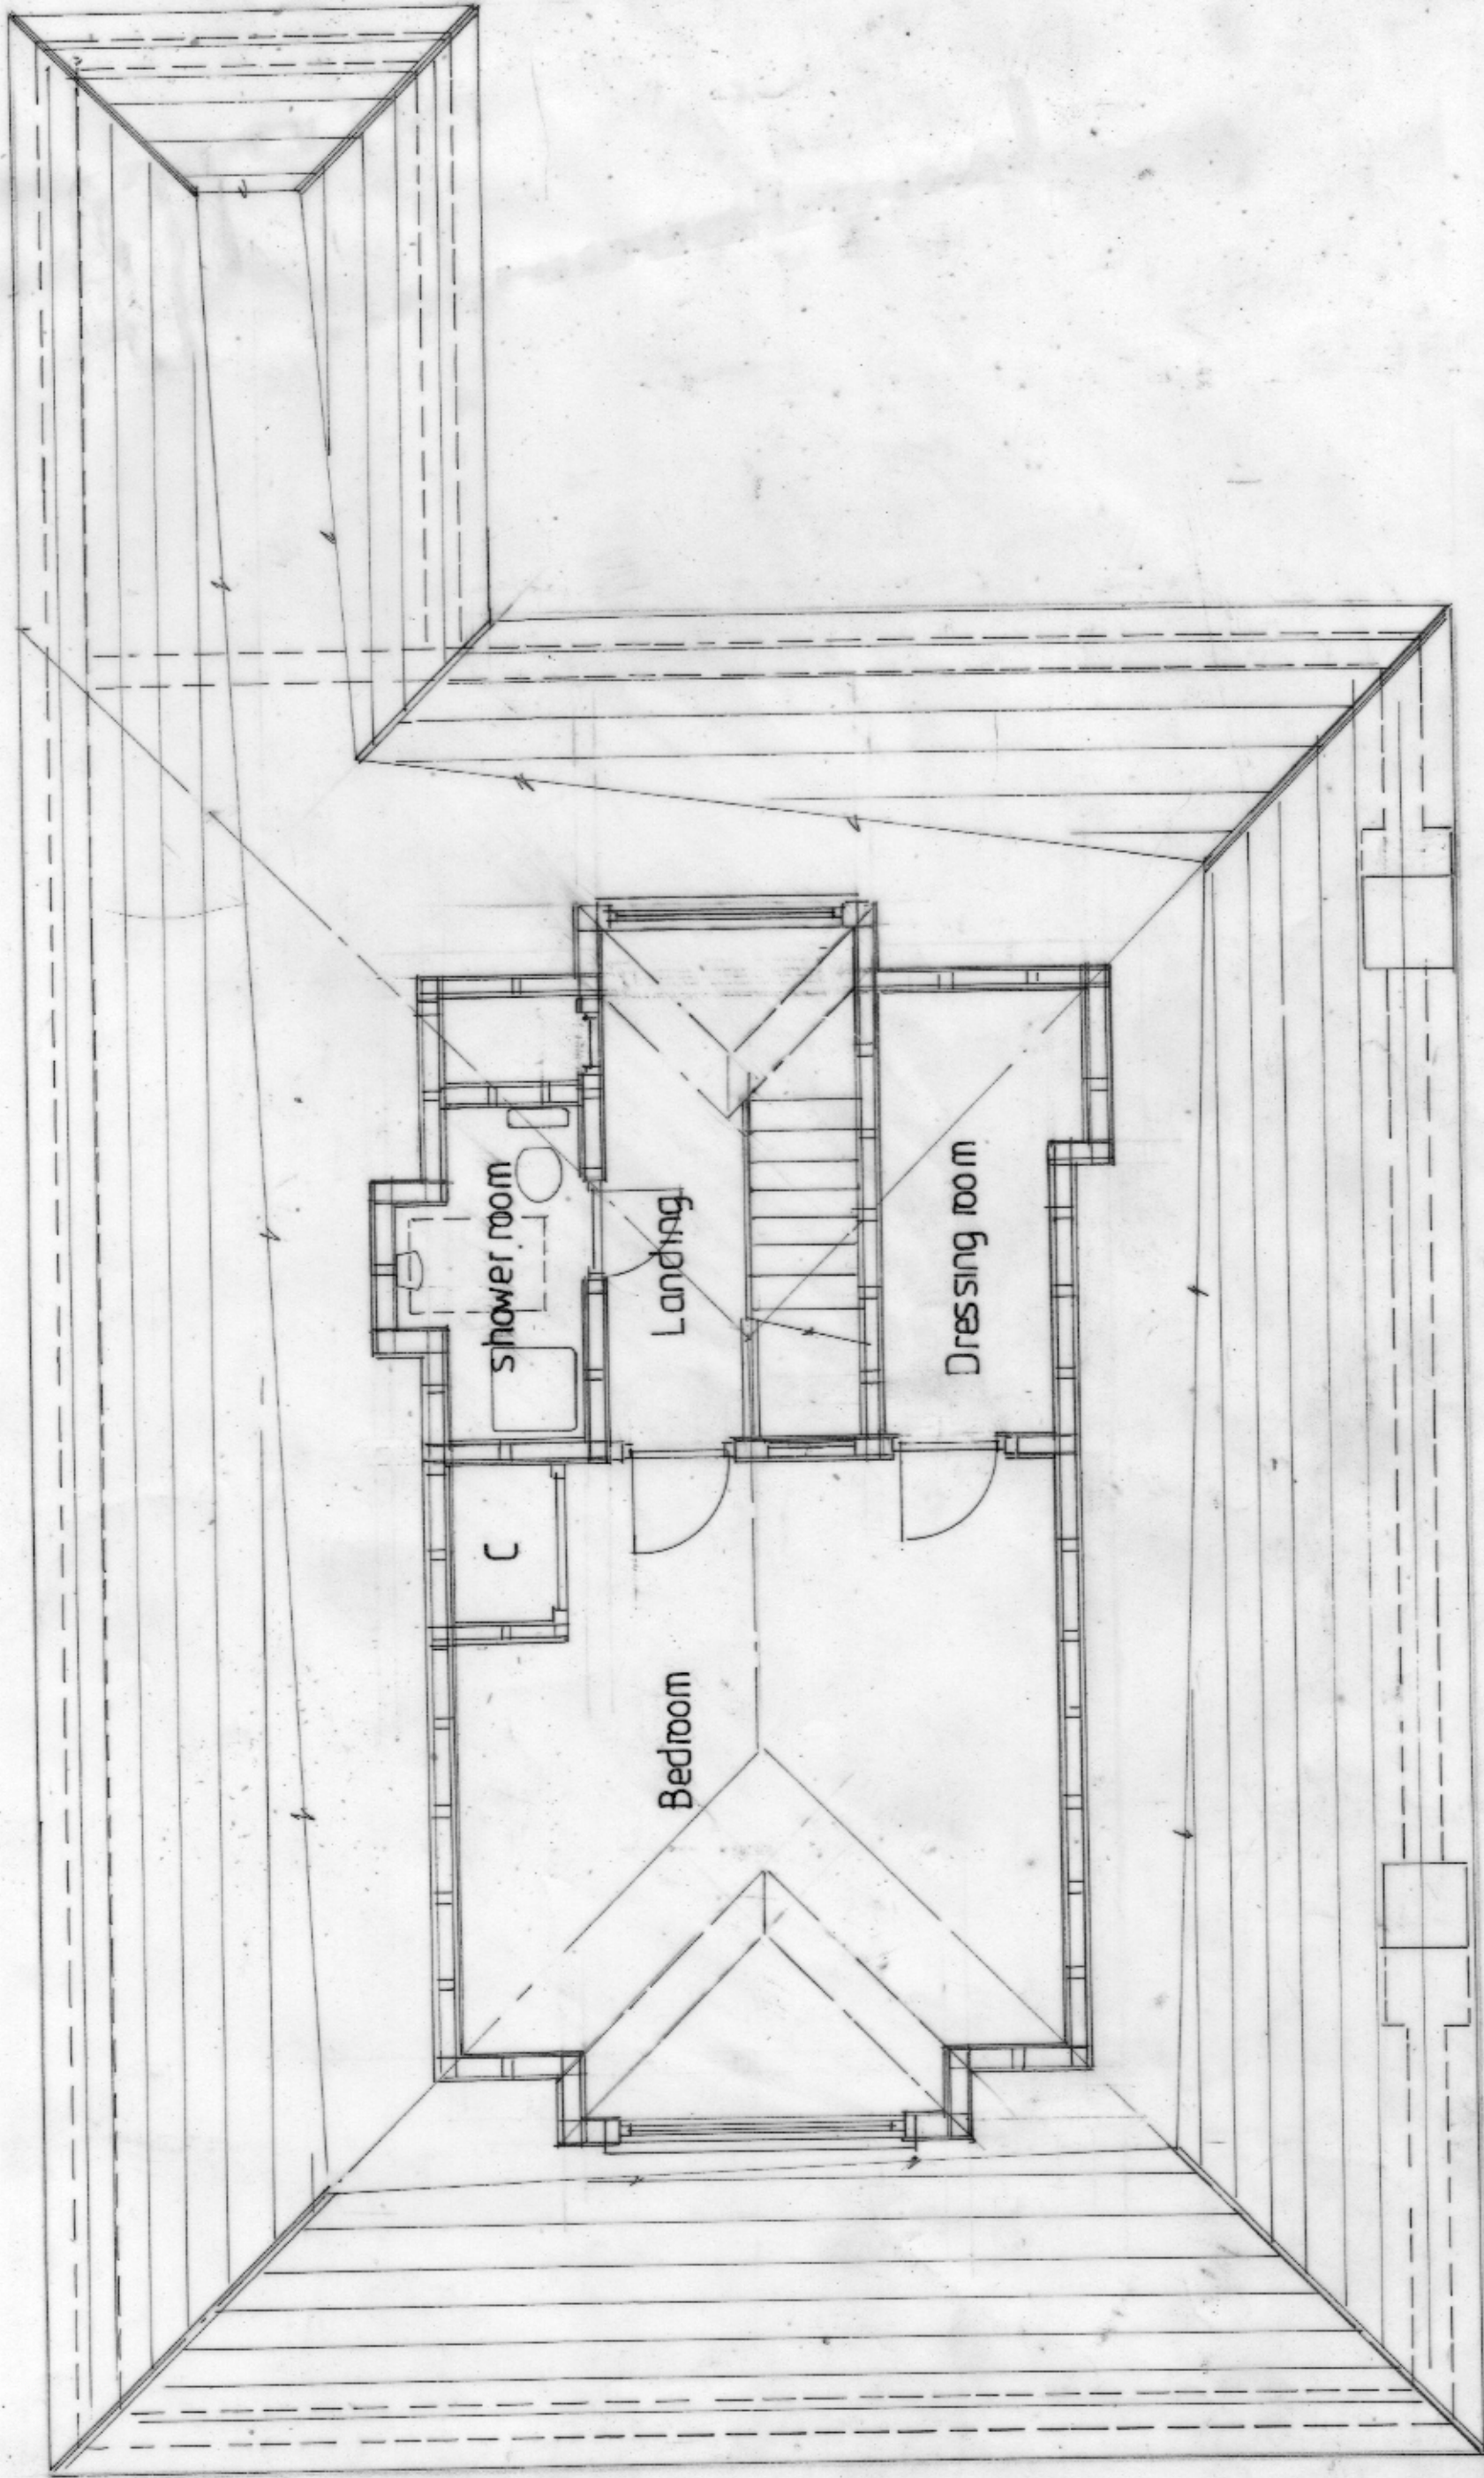


First Floor Plan

Rev:

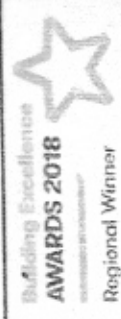

PROPOSED SINGLE STOREY SIDE AND REAR EXTENSIONS AND INTERNAL ALTERATIONS

MR B JENNINGS TE-KOANGA SOLE STREET DA12 3AX
 1:50 @ A3 020625/2 OF 9 57M² EXISTING FIRST FLOOR PLAN

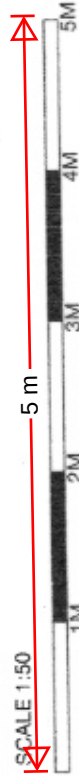

WESTLEIGH DESIGN