


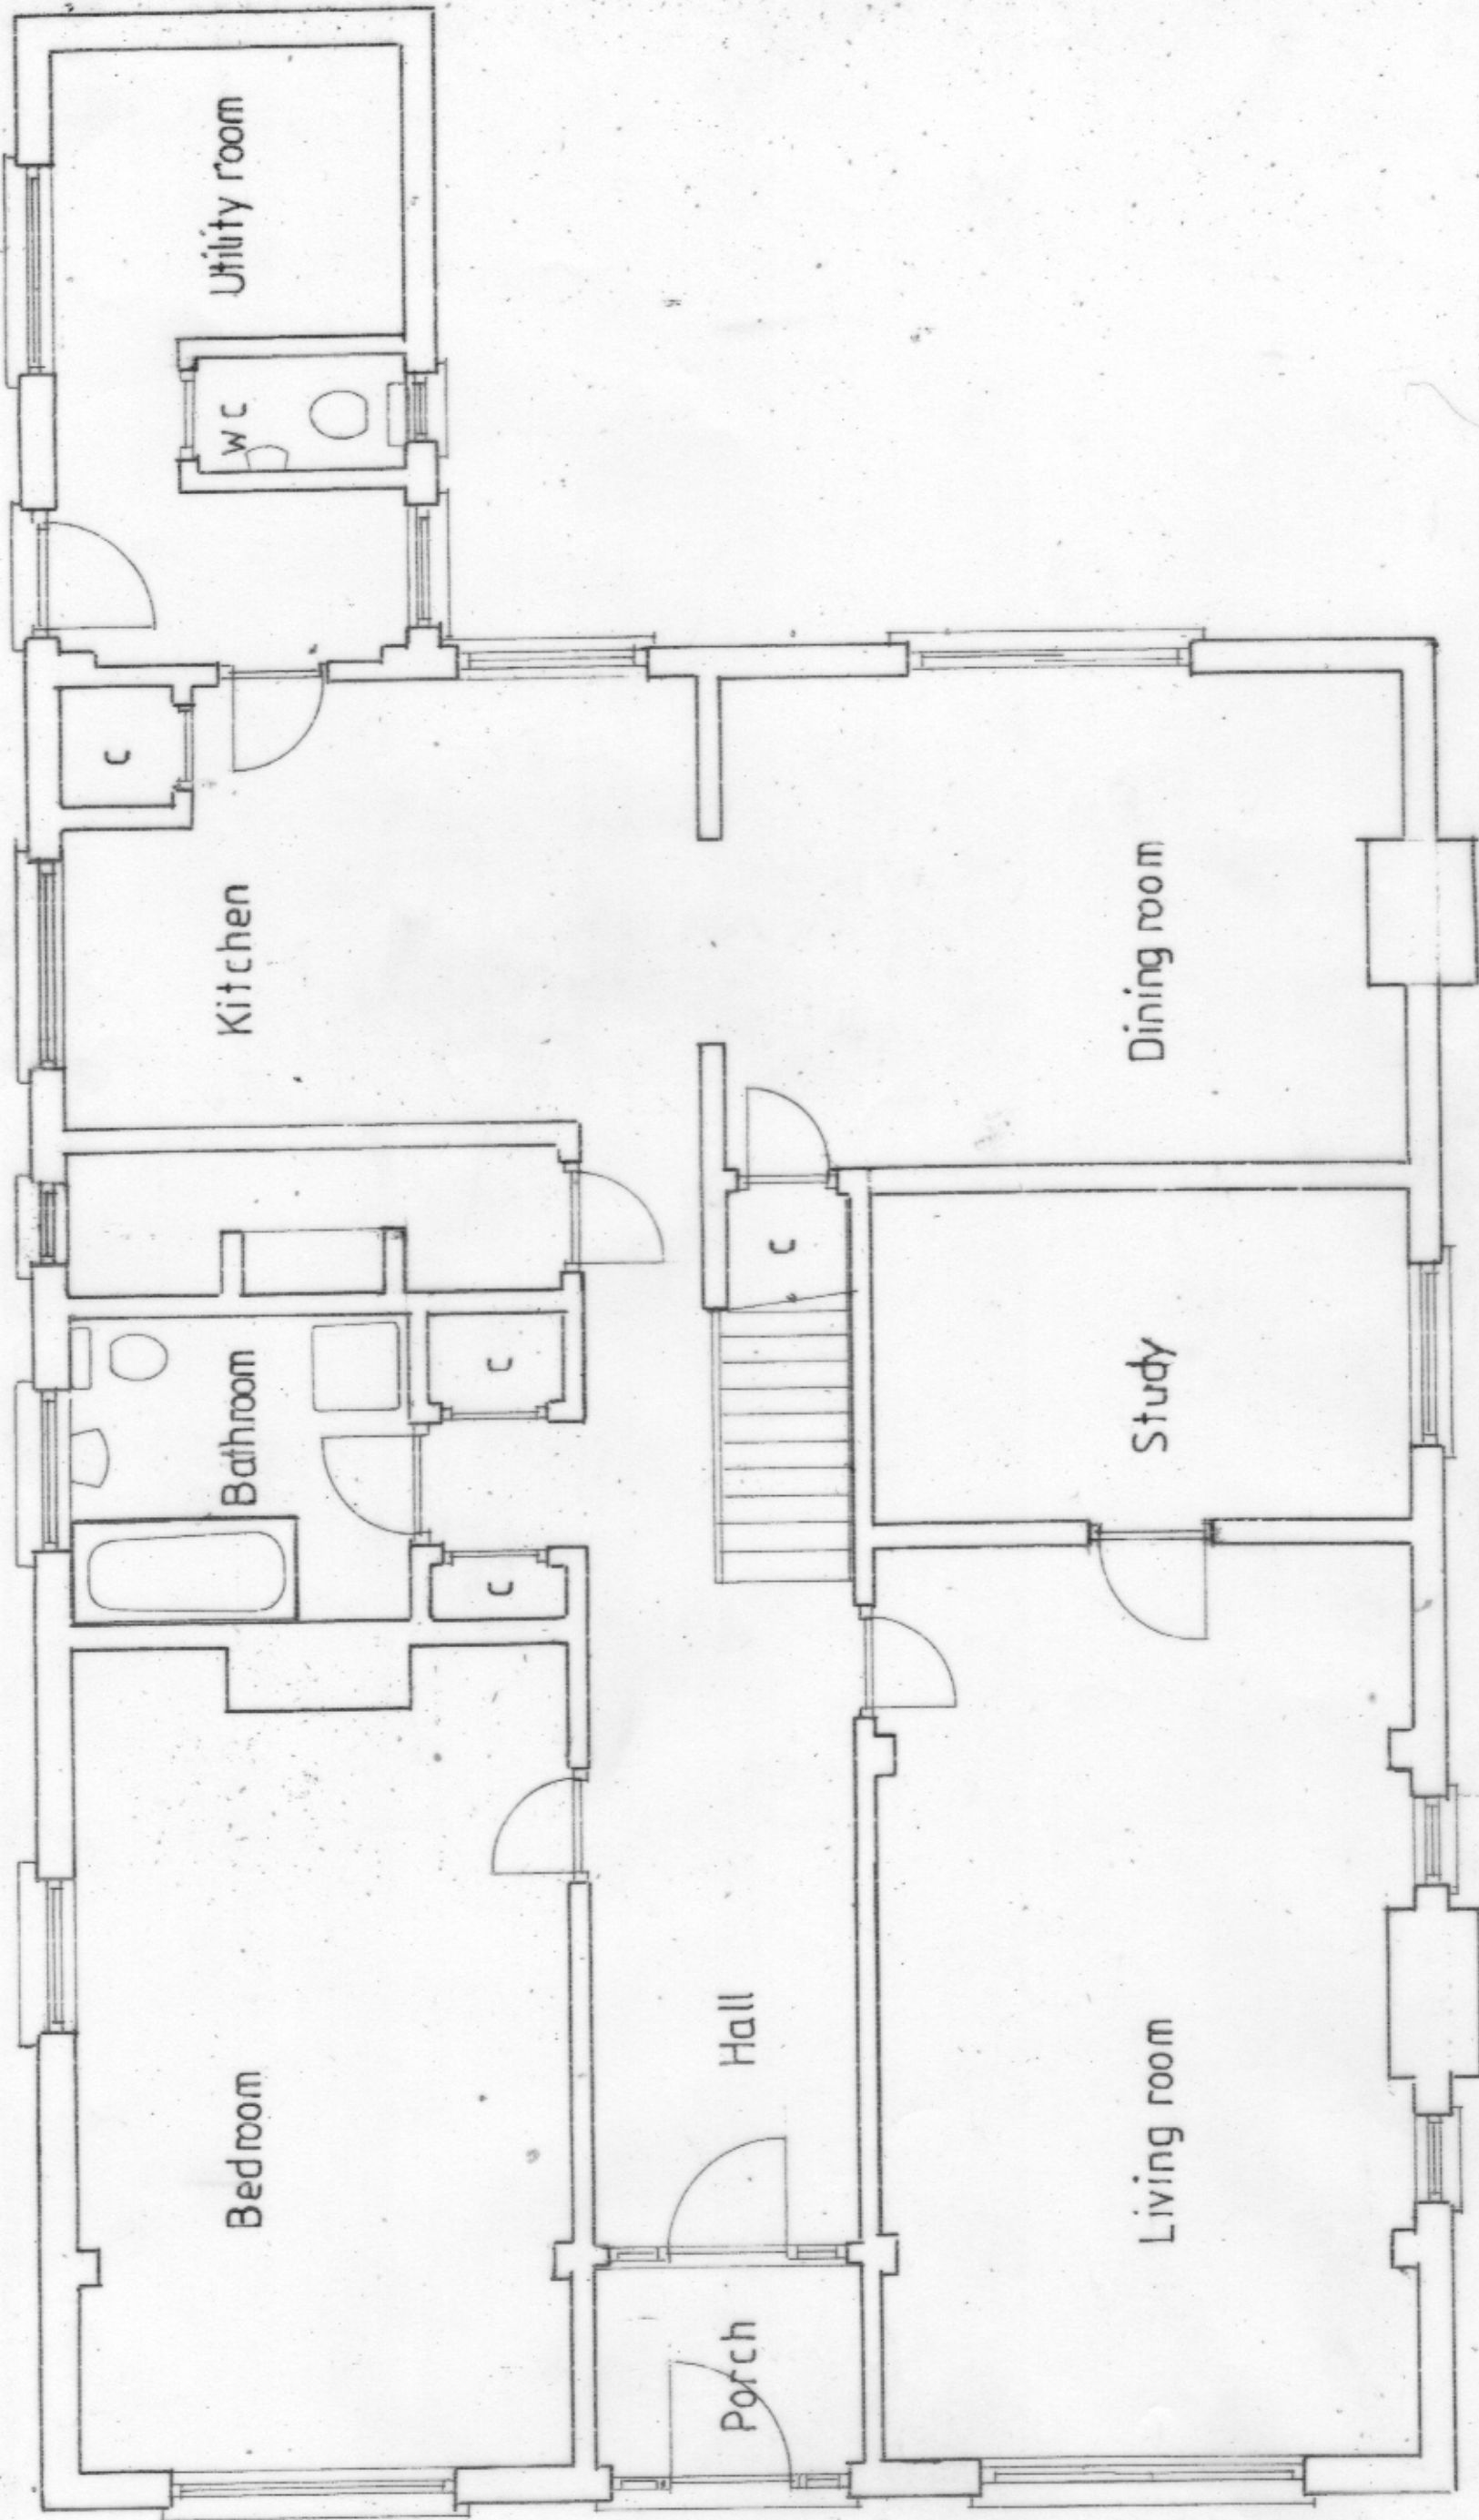


Ground Floor Plan

Rev: _____



WESTLEIGH DESIGN

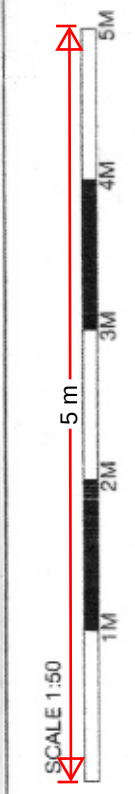

PROPOSED SINGLE STOREY SIDE AND REAR EXTENSIONS AND INTERNAL ALTERATIONS
 MR B JENNINGS TE-KOANGA SOLE STREET DA12 3AX
 1:50 @ A3 020625/1 OF 9 57M² EXISTING GROUND FLOOR PLAN