


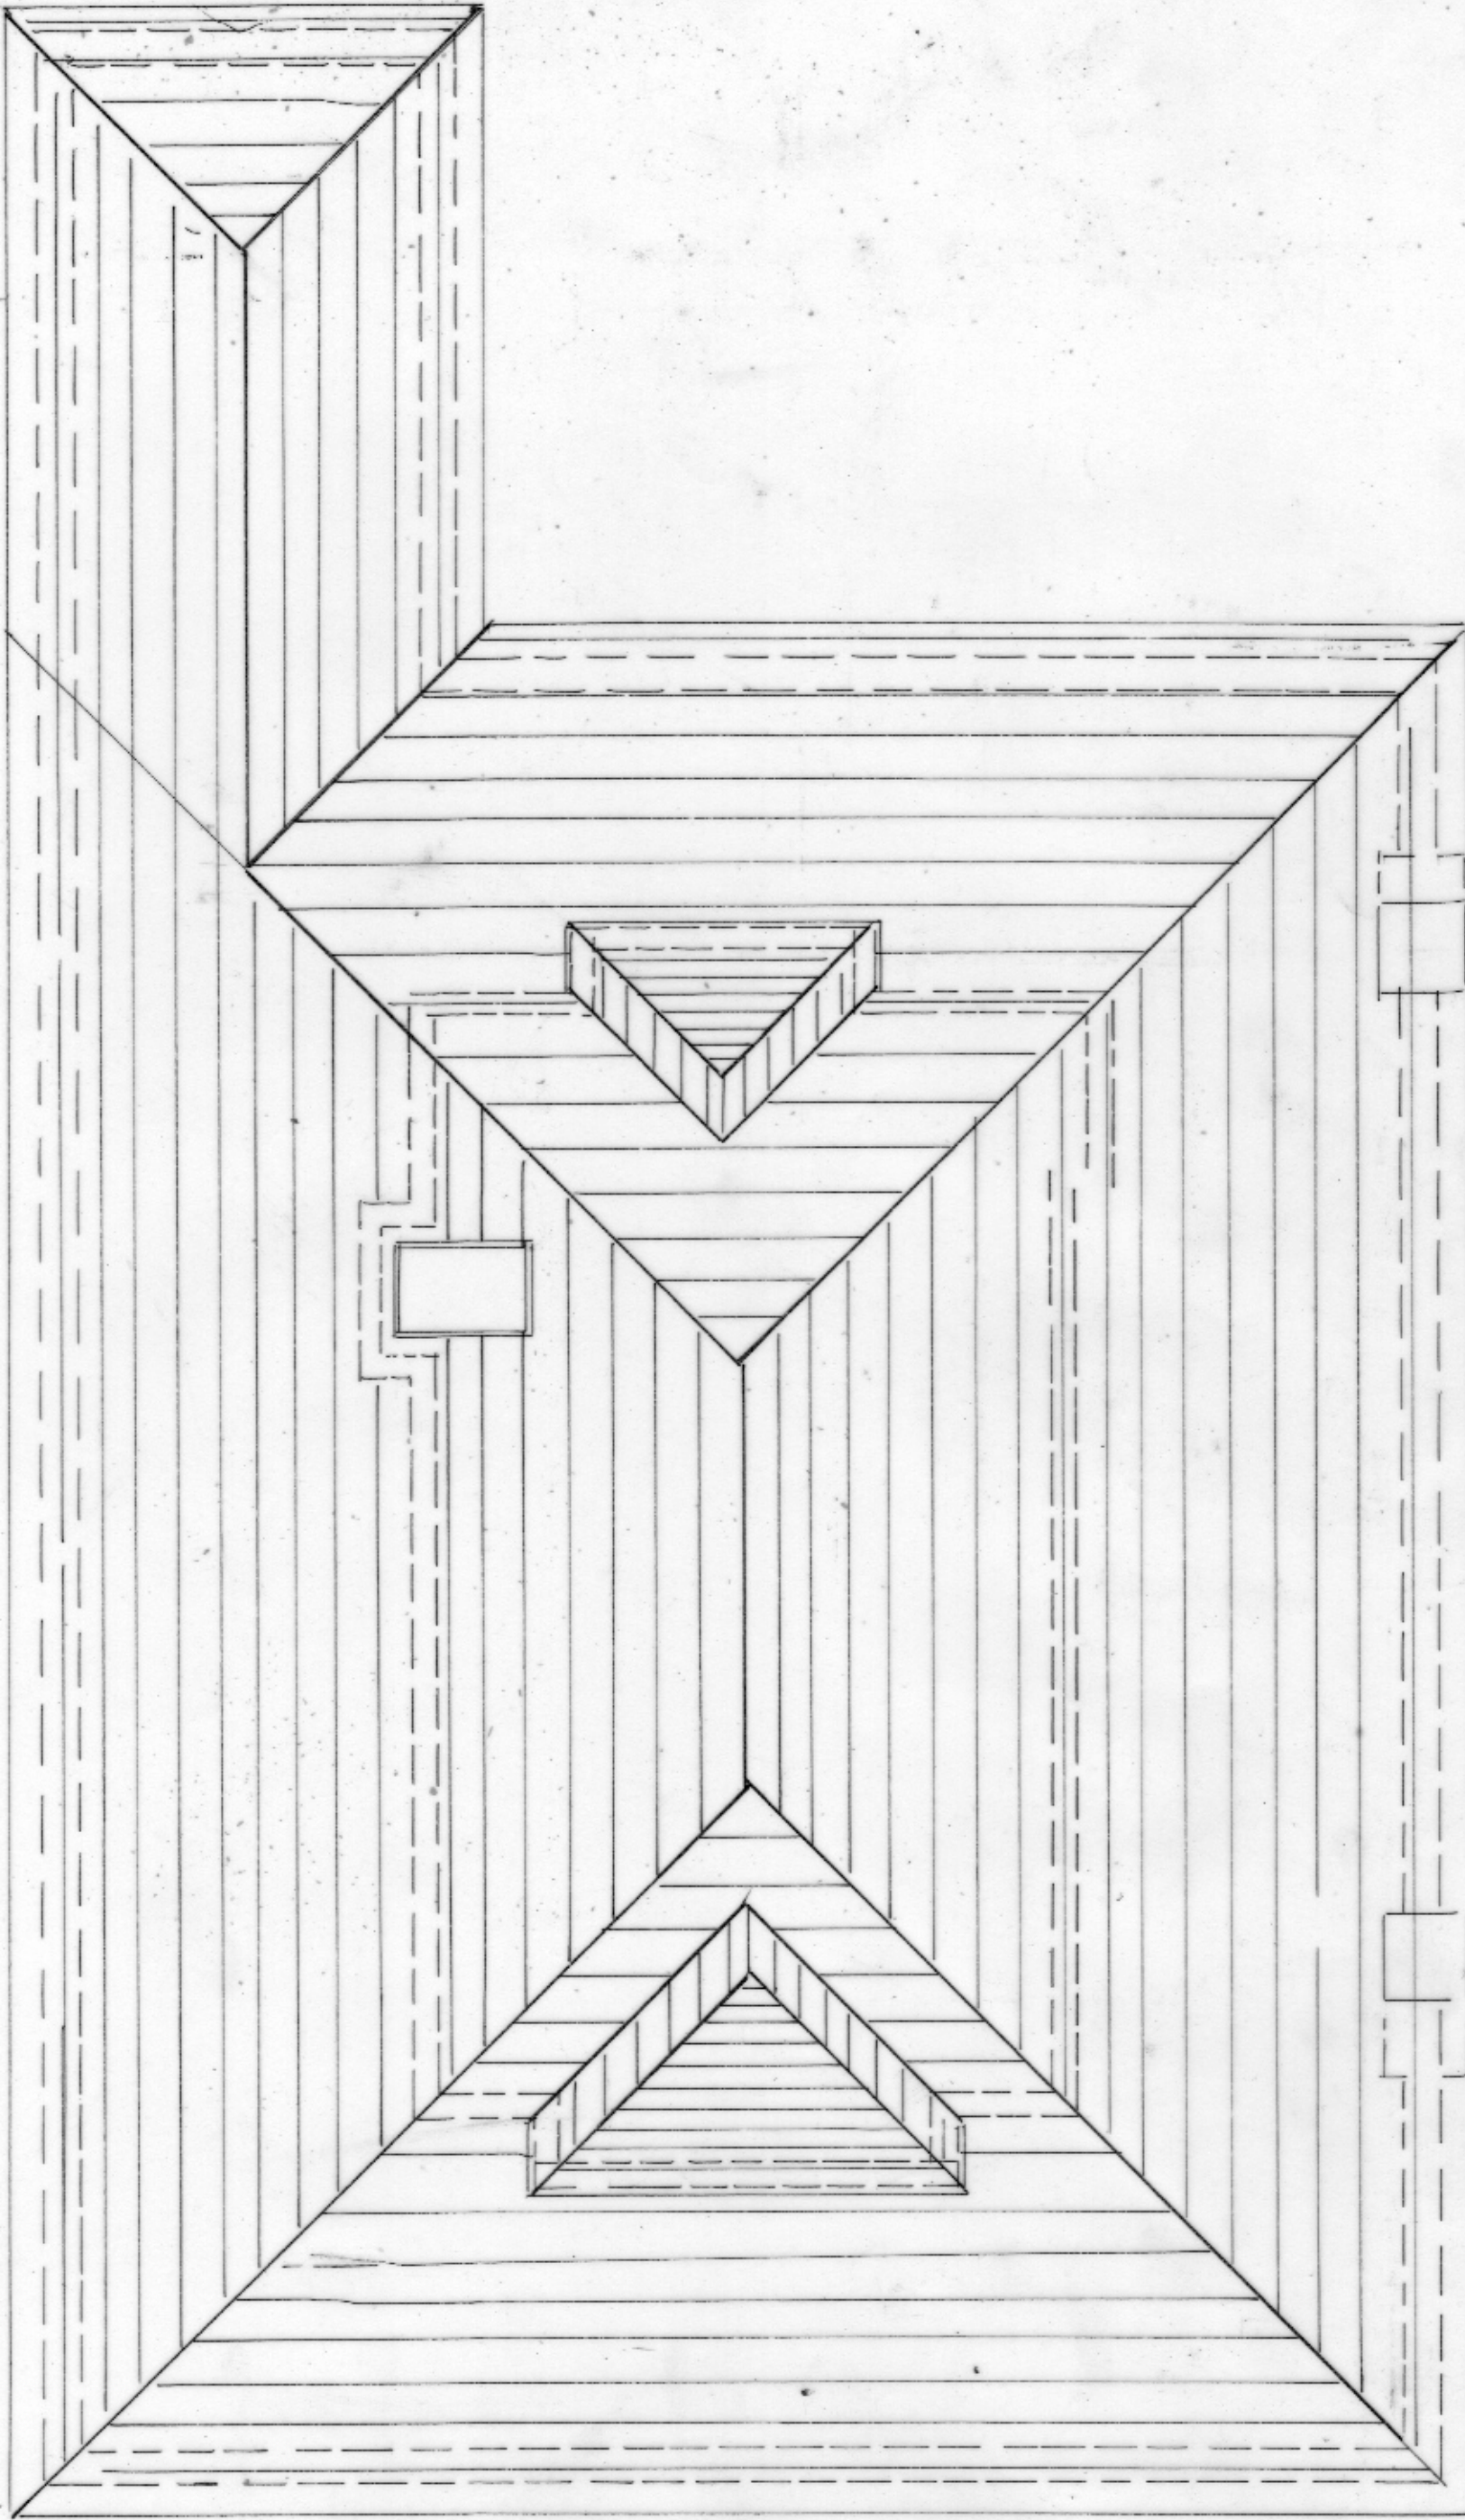

Roof Plan

Rev: _____



Building Excellence
AWARDS 2018
Commercial and Industrial
 Regional Winner

PROPOSED SINGLE STOREY SIDE AND REAR EXTENSIONS AND INTERNAL ALTERATIONS
 MR B JENNINGS TE-KOANGA SOLE STREET DA12 3AX
 1:50 @ A3 020625/3 OF 9 57M² EXISTING ROOF PLAN

