




PROPOSED BLOCK PLAN
Te Koanga Sole Street,
Cobham, Gravesend, Kent,
DA12 3AX

SCALE 1:500

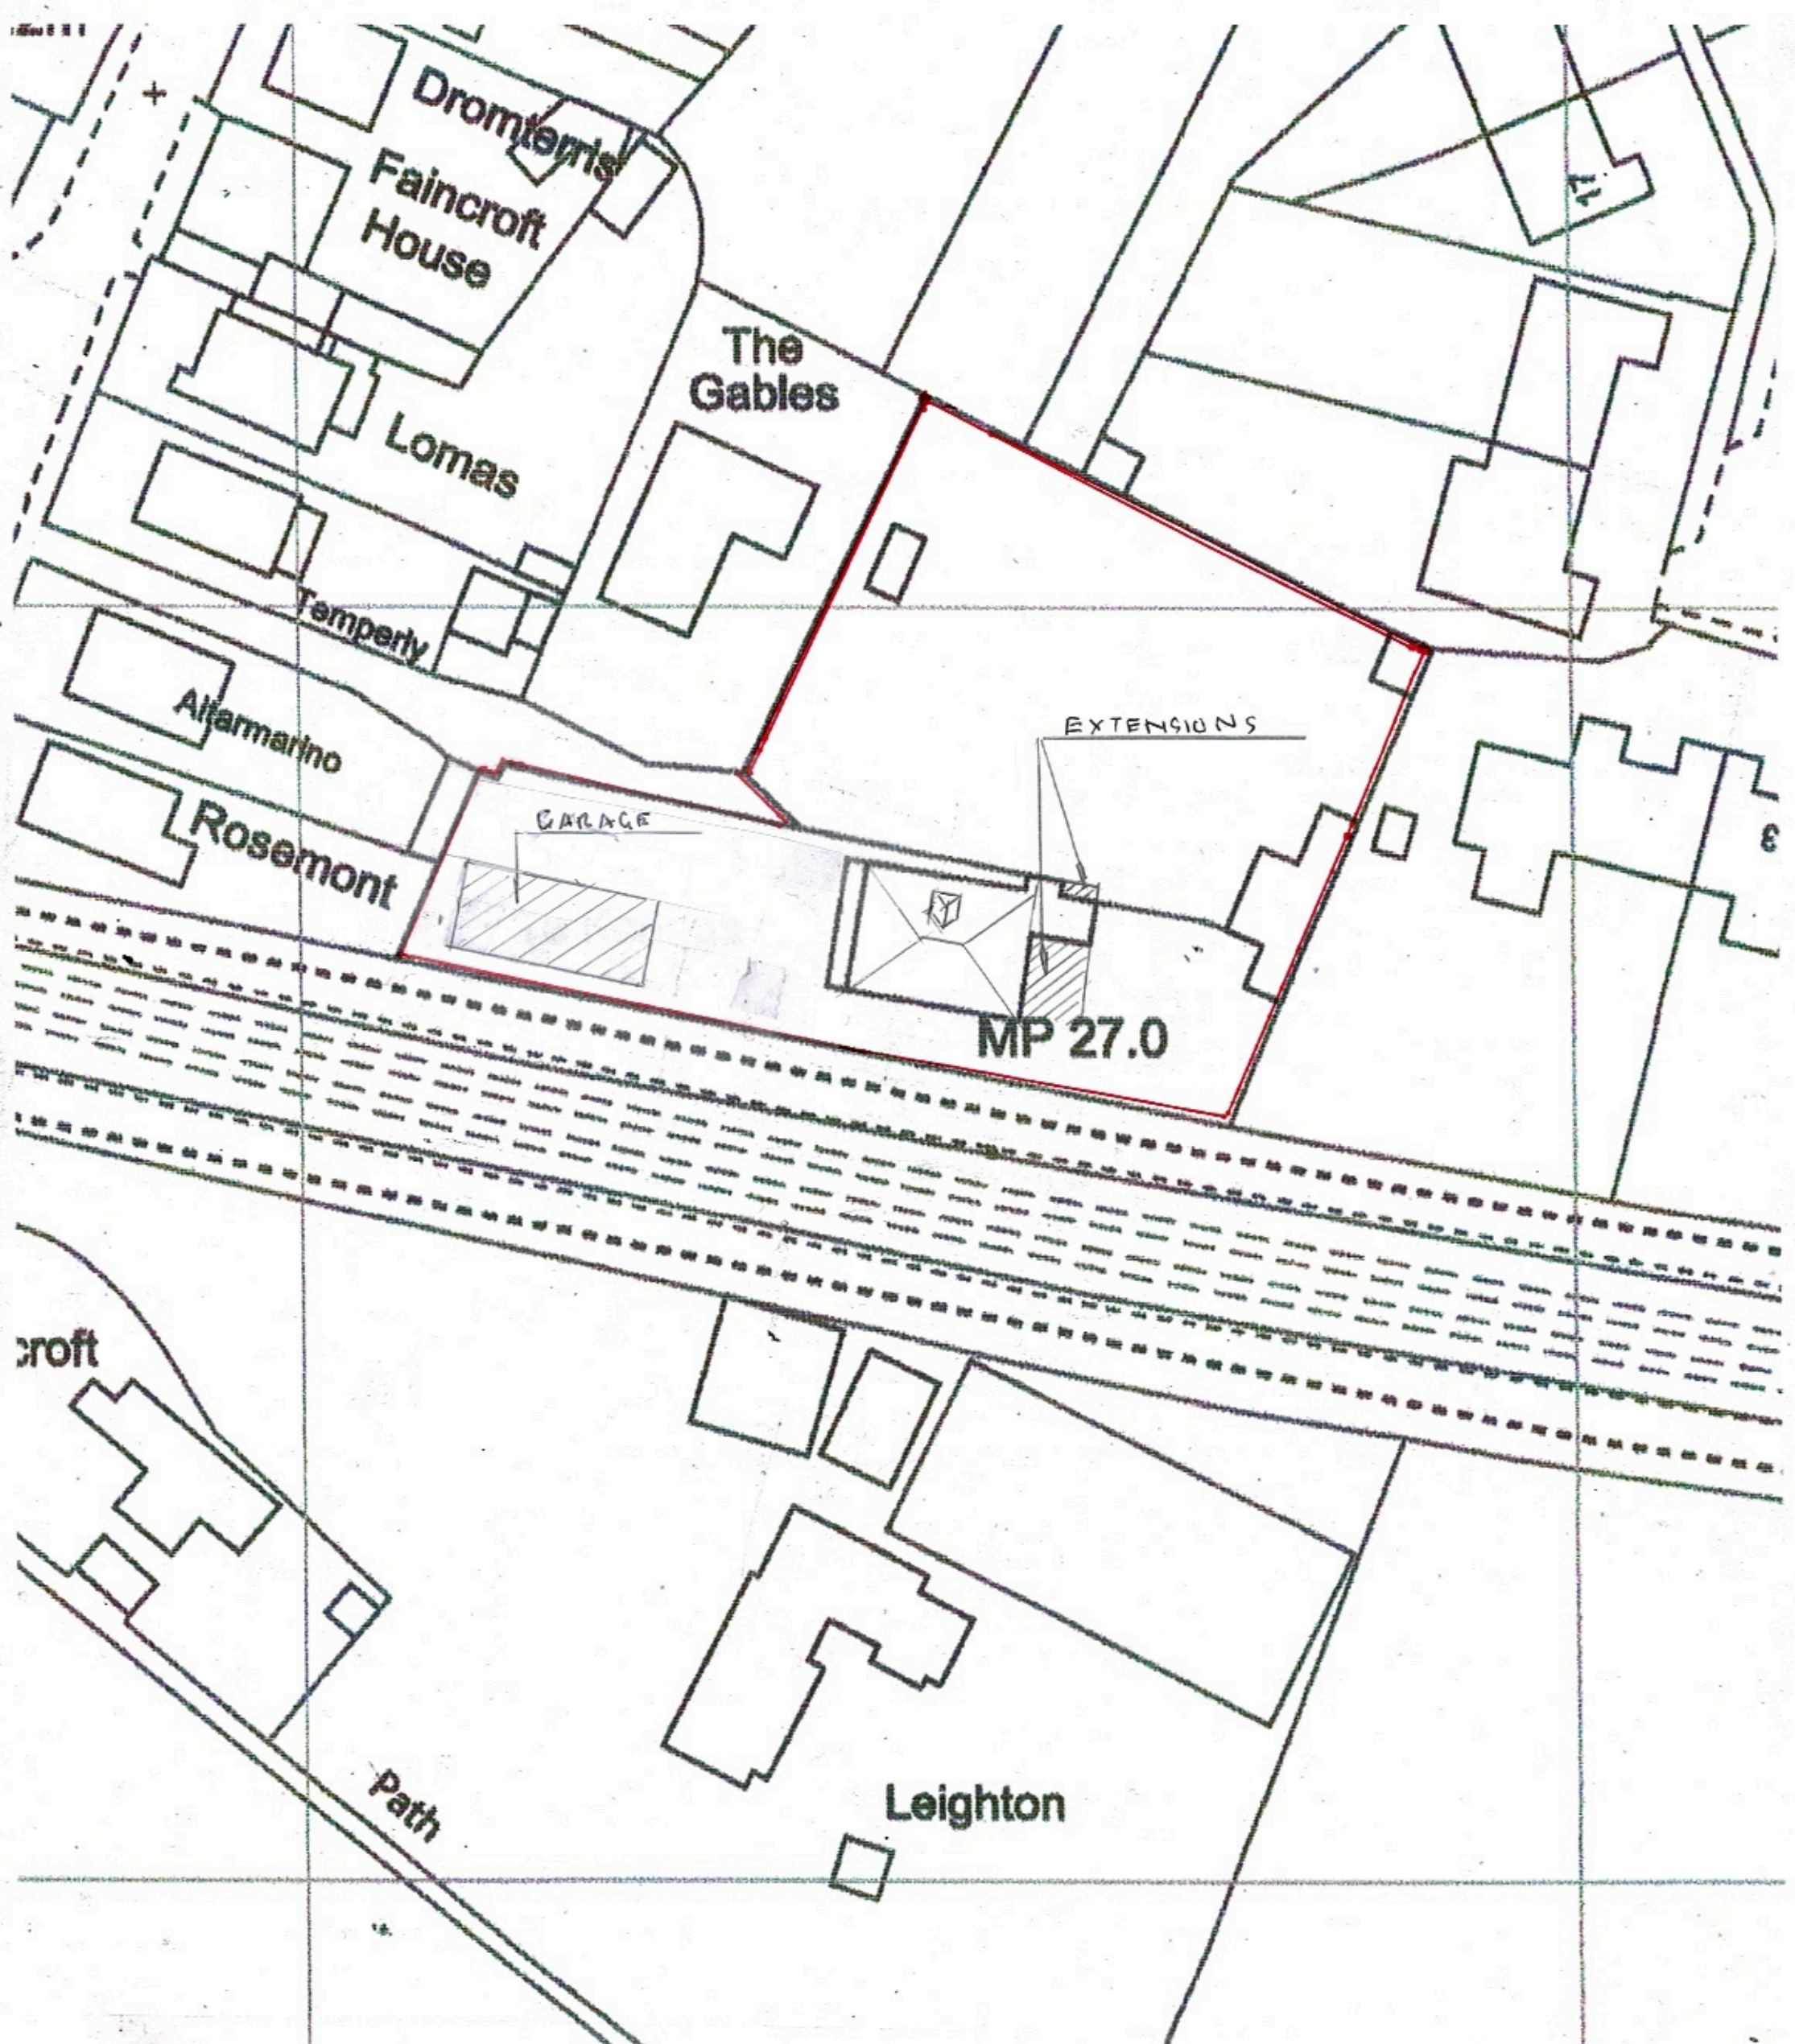