




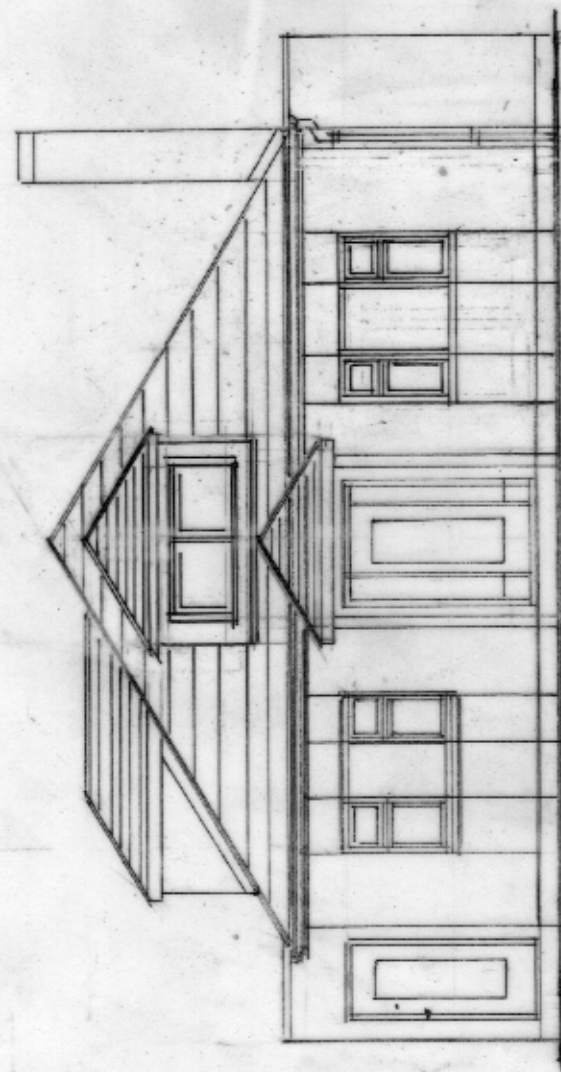


Front Elevation

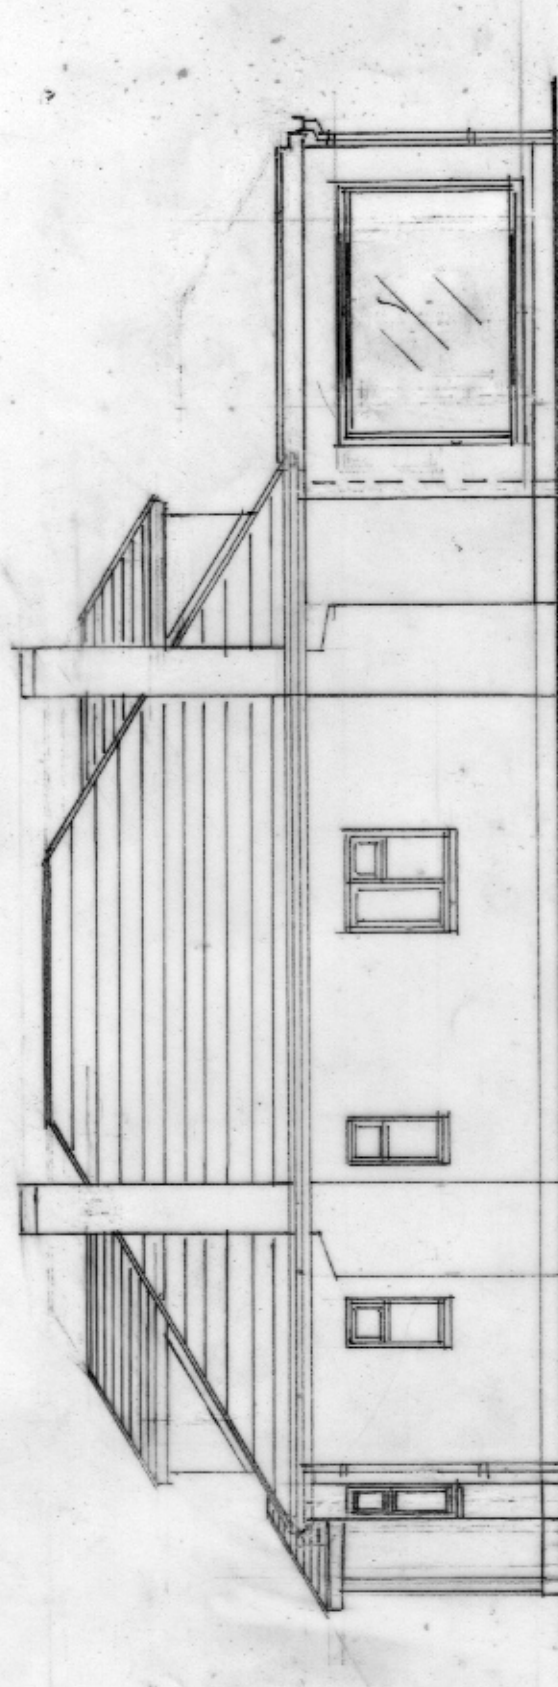

Side Elevation

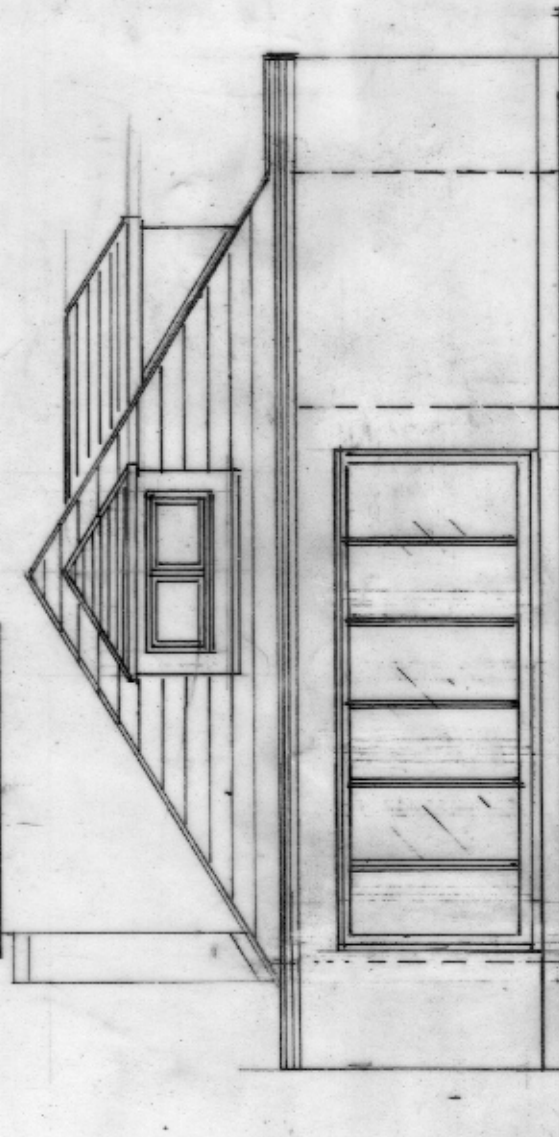


Rear Elevation

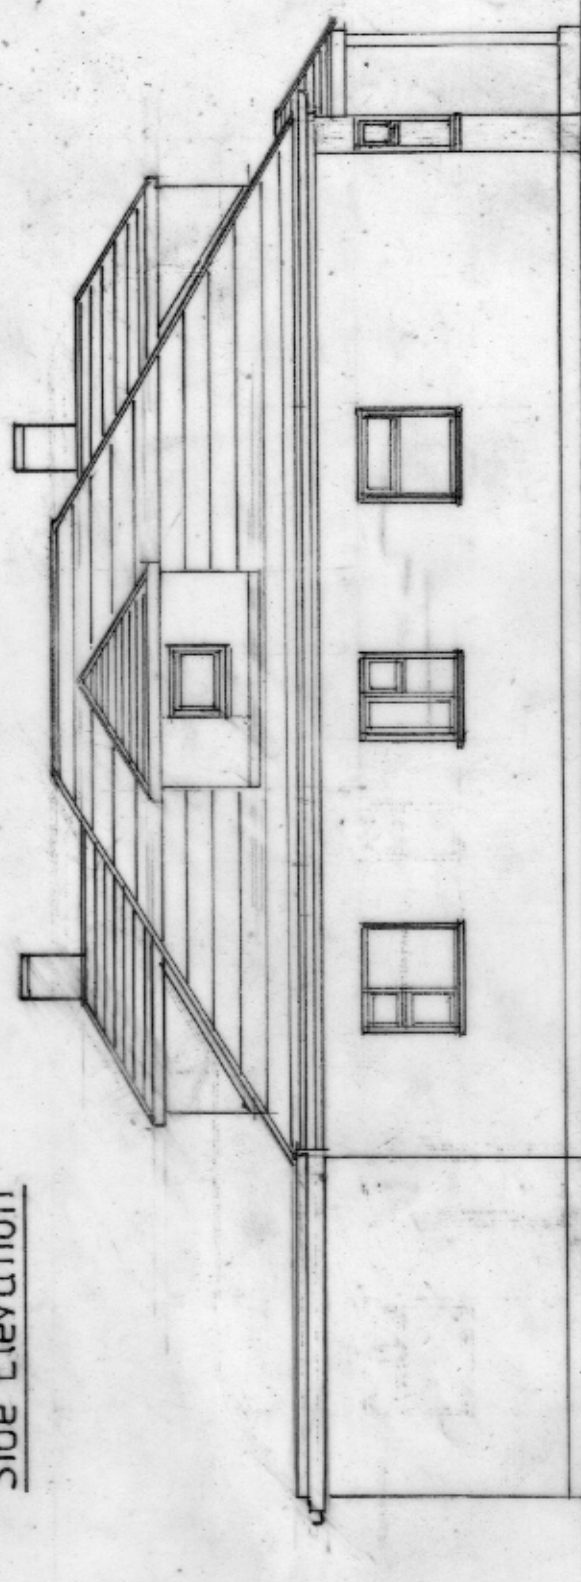


Flank Elevation

WESTLEIGH DESIGN

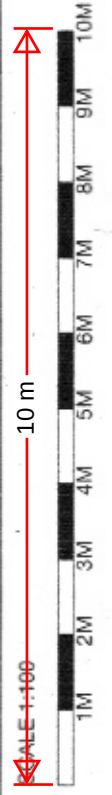

Rev: A 21.7.25 /Am/CL

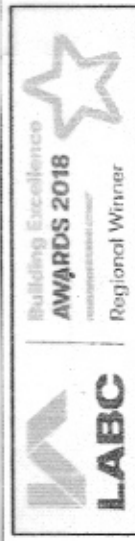

PROPOSED SINGLE STOREY SIDE AND REAR EXTENSIONS AND INTERNAL ALTERATIONS
MR B JENNINGS TE-KOANGA SOLE STREET DA12 3AX
1:100 @ A3 020625/8 OF 9 57M² PROPOSED ELEVATIONS