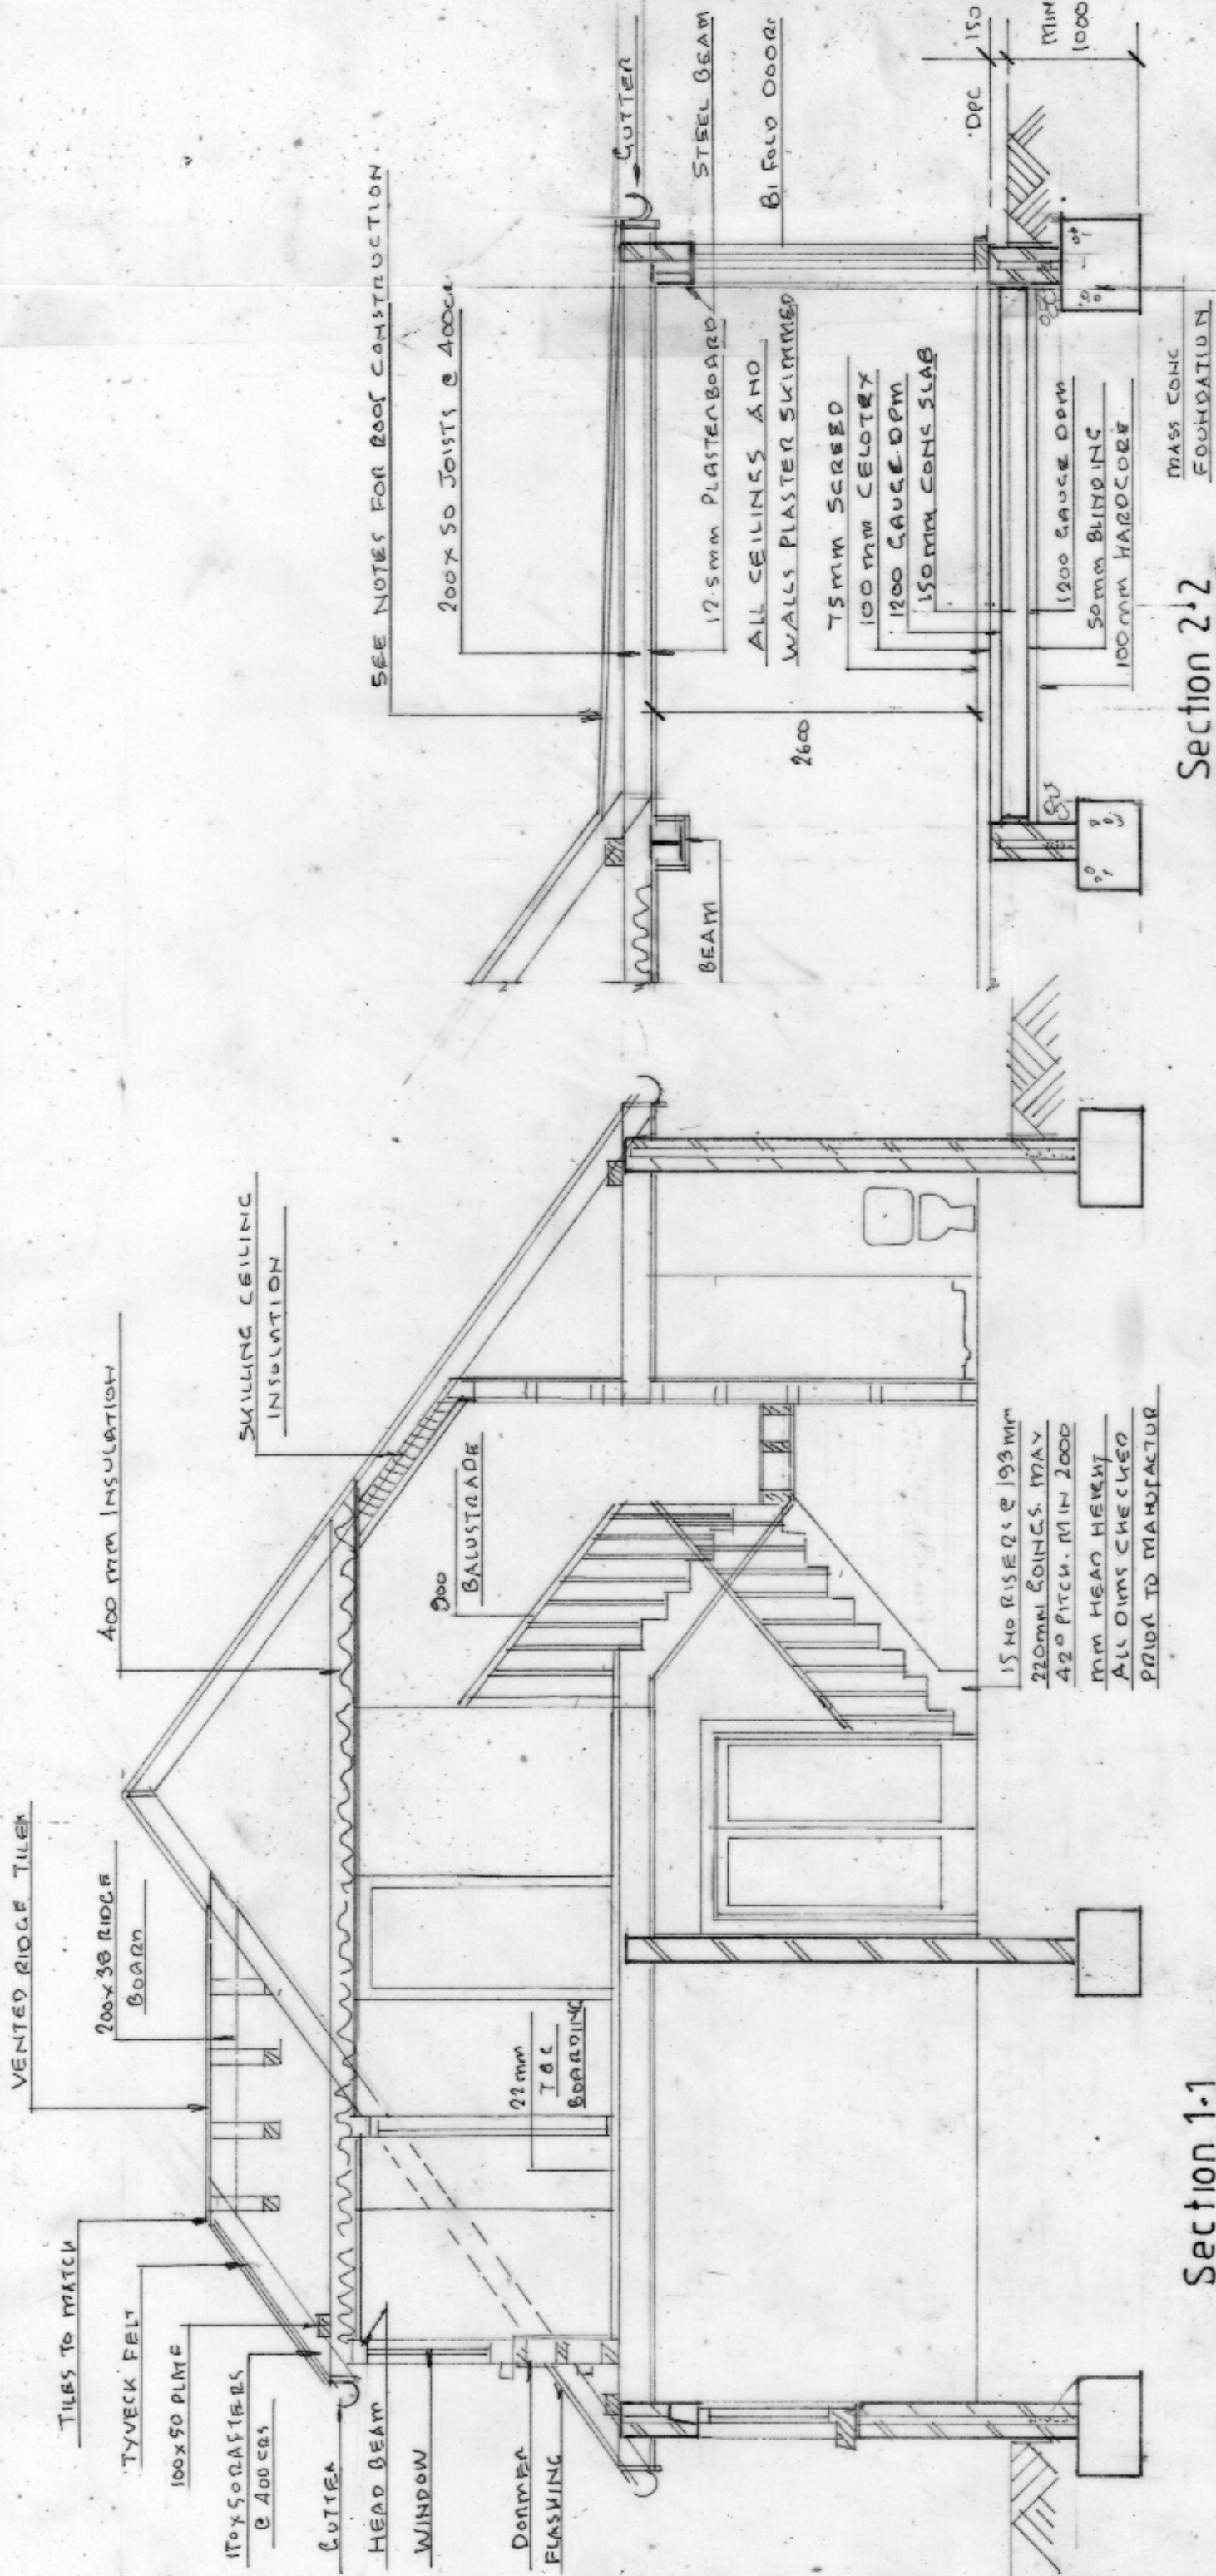


WESTLEIGH DESIGN

Rev: _____

LAABC

Building Excellence
 AWARDS 2018
 Regional Winner

PROPOSED SINGLE STOREY SIDE AND REAR EXTENSIONS AND INTERNAL ALTERATIONS
MR B JENNINGS TE-KOANGA SOLE STREET DA12 3AX
1:50 @ A3 020625/9 OF 957M² PROPOSED SECTIONS