


0m 1 2 3 4 5m 10m

1:100 SCALE BAR (UNITS =METRES)

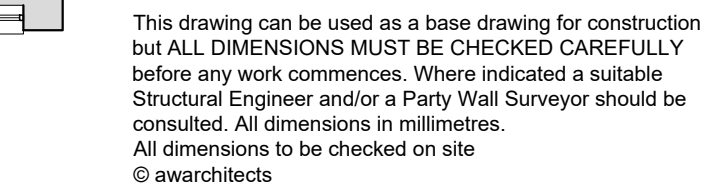

PLEASE READ DRAWING IN CONJUNCTION WITH ATTACHED
PLANNING STATEMENT WHICH DETAILS COMPLIANCE WITH
PERMITTED DEVELOPMENT CONDITIONS AND LIMITATIONS SET
OUT IN SCHEDULE 2 CLASSES A, B, C

awarchitects 15 Lillymonte Drive Rochester Kent ME1 3EX T: 01634 844510 & 07935 222688 E: anthony.westwood1@btopenworld.com	Drawing name: Drawing showing planning scheme compared to PD scheme		
	Date: JUN 2026	Job no: AW.362	Drawn by: AW
	Scale: 1:100 @ A3	Drawing no: PR.113	Revision: A
Project: 26 ST JOHNS ROAD HIGHAM KENT ME3 7BZ		awarchitects	