
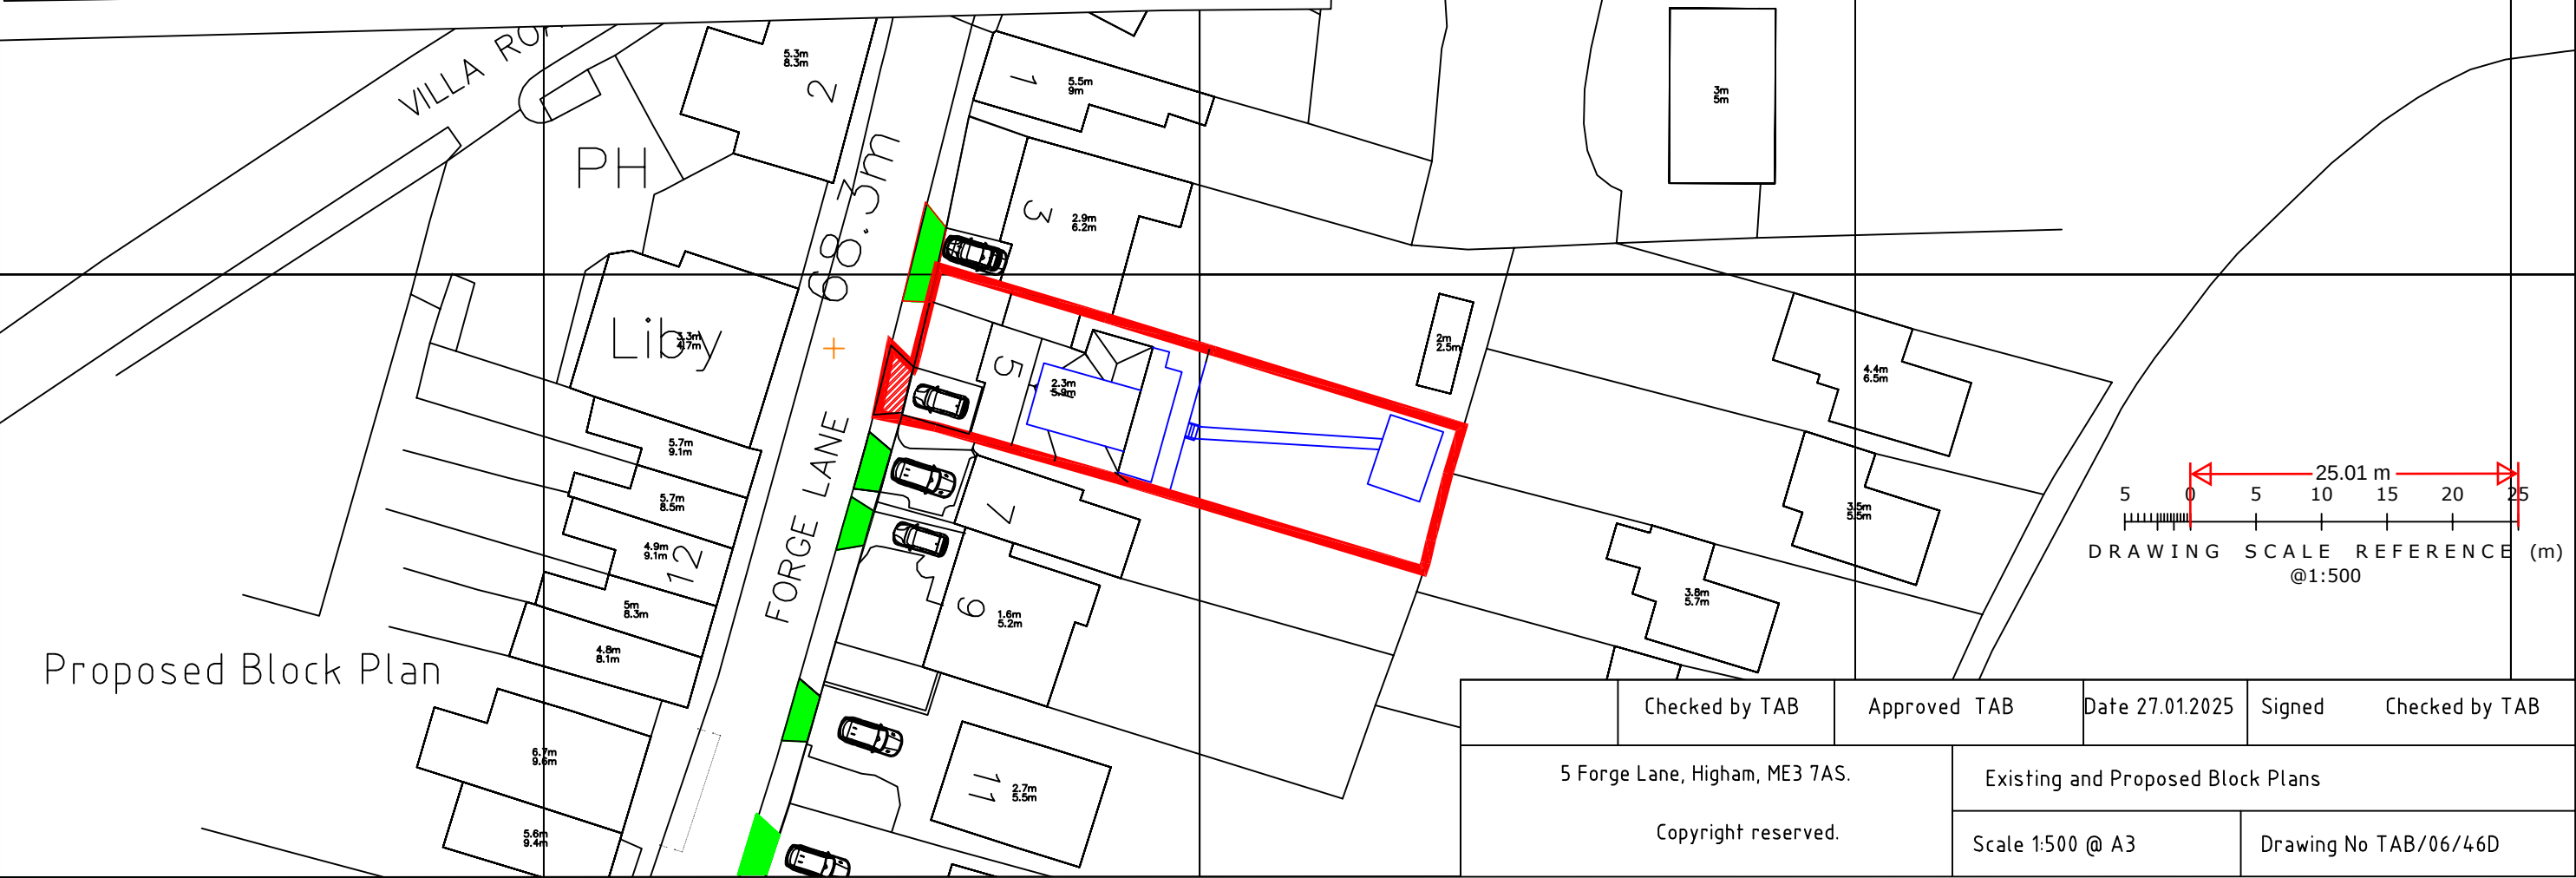


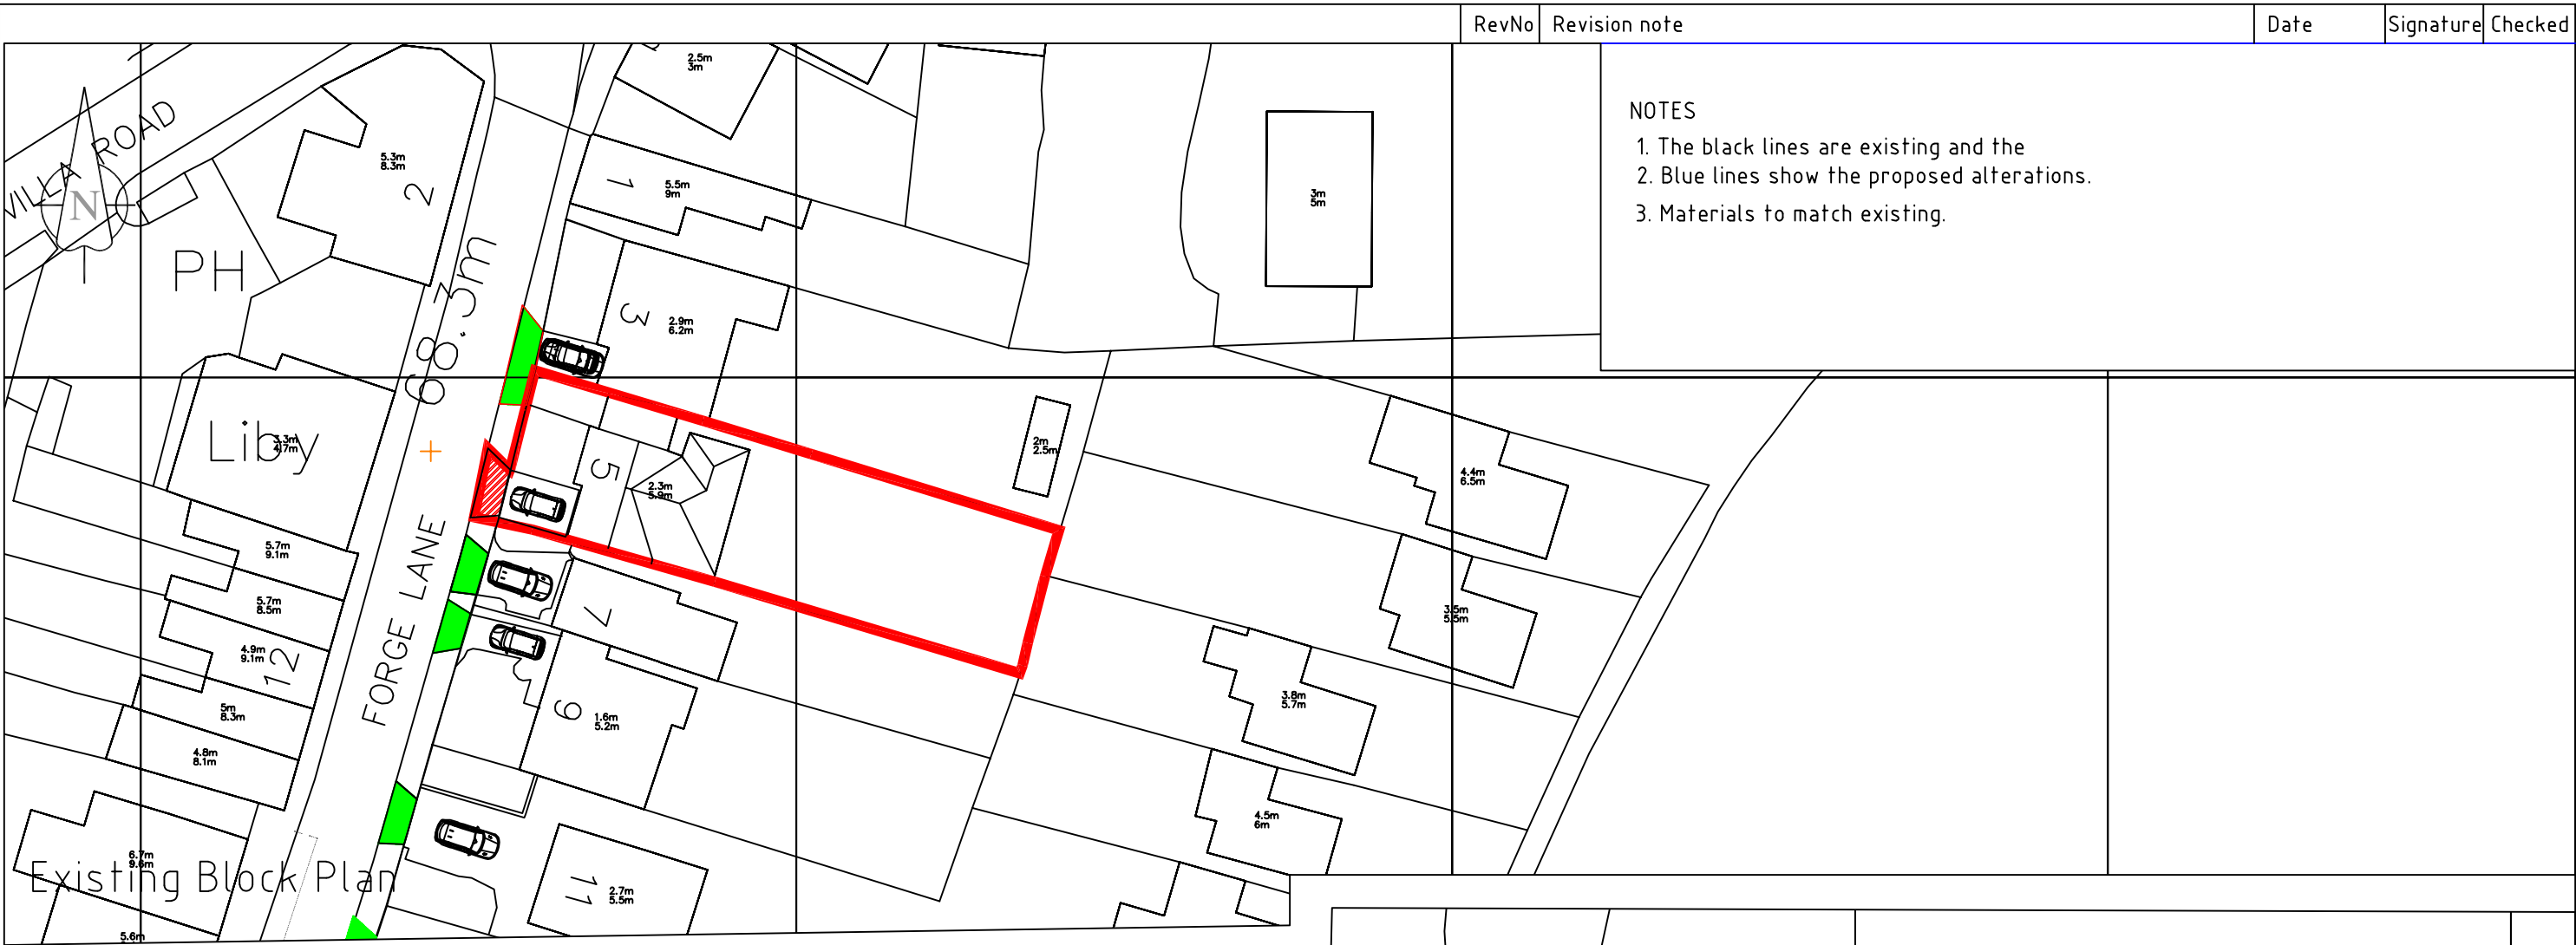

Checked by TAB

Approved TAB

Date 27.01.2025

Signed

Checked by TAB

5 Forge Lane, Higham, ME3 7AS.

Copyright reserved.

Existing and Proposed Block Plans

Scale 1:500 @ A3

Drawing No TAB/06/46D

5

0

5

10

15

20

25

DRAWING

SCALE

REFERENCE (m)

@1:500