

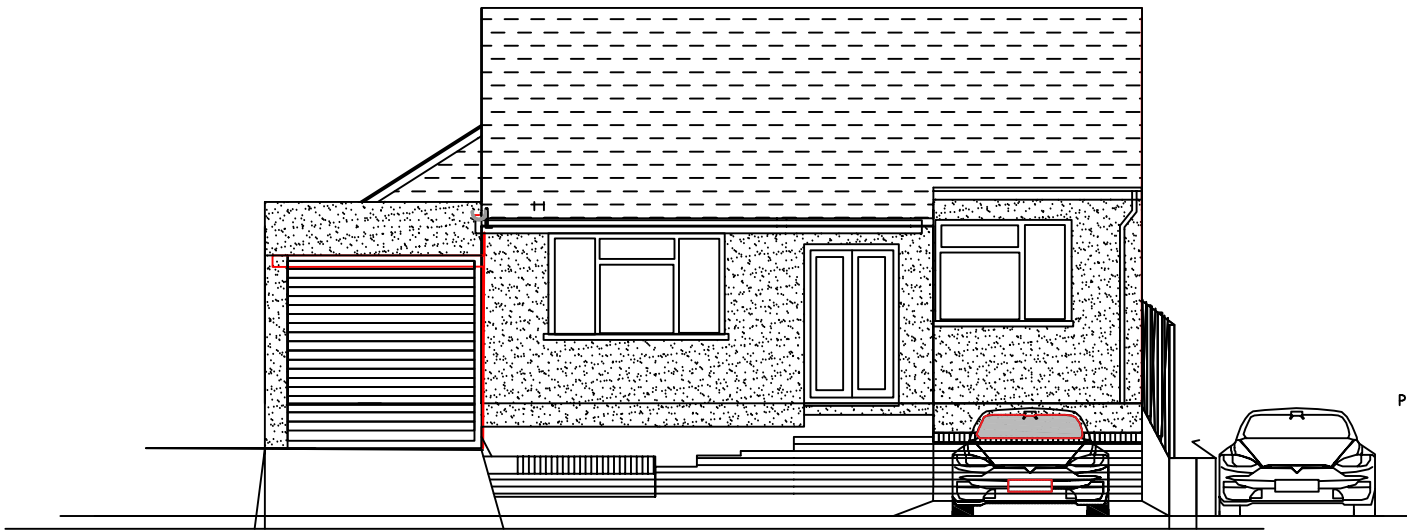
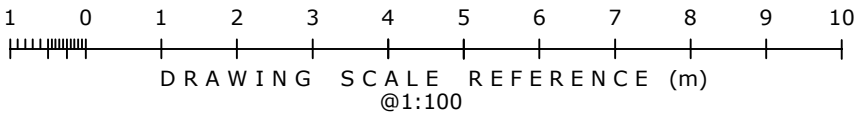


This drawing is protected by copyright and must not be copied or reproduced without the written consent of L Brown Associates Ltd. All dimensions and sizes to be checked on site. North points are indicative.


NOTES

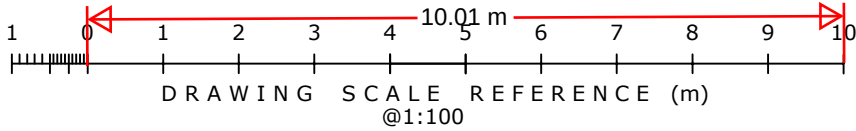


Existing Front View

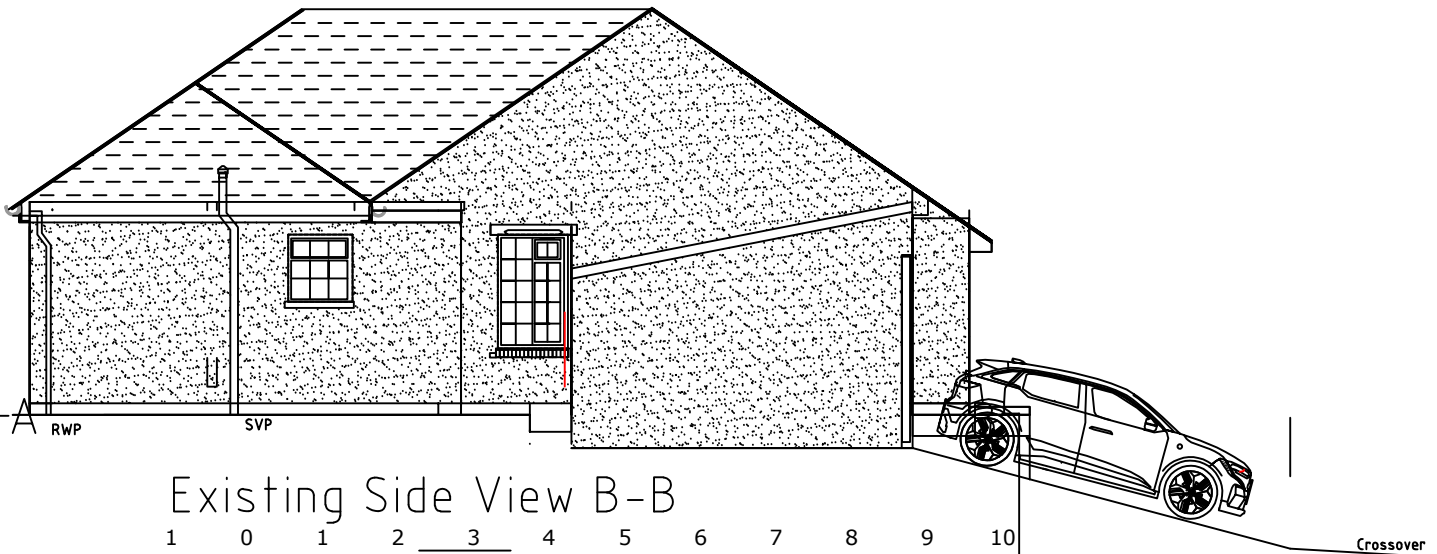

Existing Side View B-B

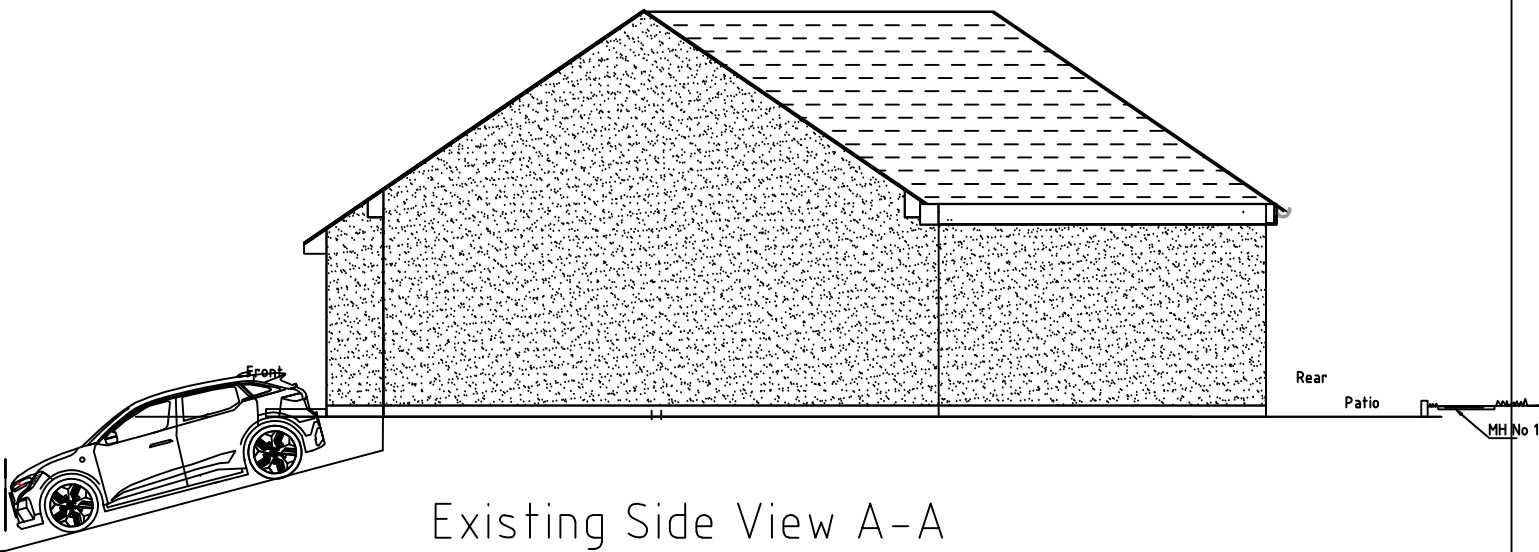

Existing Side View A-A

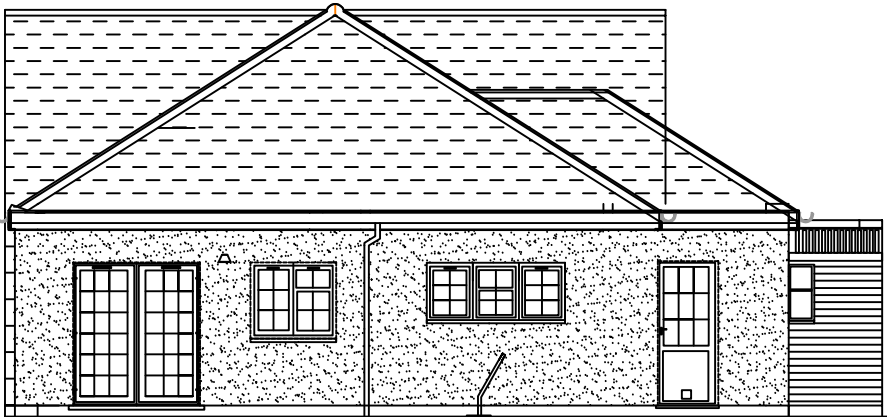

Existing Rear View

LBA L BROWN ASSOCIATES LTD DEVELOPMENT PLANNING, HIGHWAY AND DESIGN ENGINEERS 34 Fallowfield, Chatham, Kent, ME5 0DX Telephone 01634 301082.	Checked by TAB	Approved TAB	Date 22.10.2024	Signed	Checked by TAB
	5 Forge Lane, Higham, ME3 7AS.		Existing Elevations		
	Copyright reserved.		Scale 1:100 @ A3	Drawing No TAB/06/80	