


This drawing is protected by copyright and must not be copied or reproduced without the written consent of L Brown Associates Ltd. All dimensions and sizes to be checked on site. North points are indicative.


NOTES

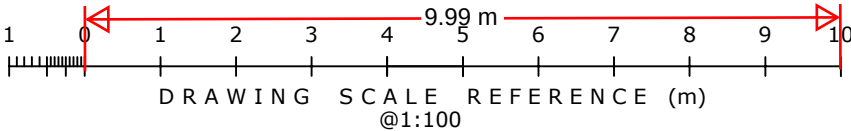


Rear View Picture



Existing Rear View

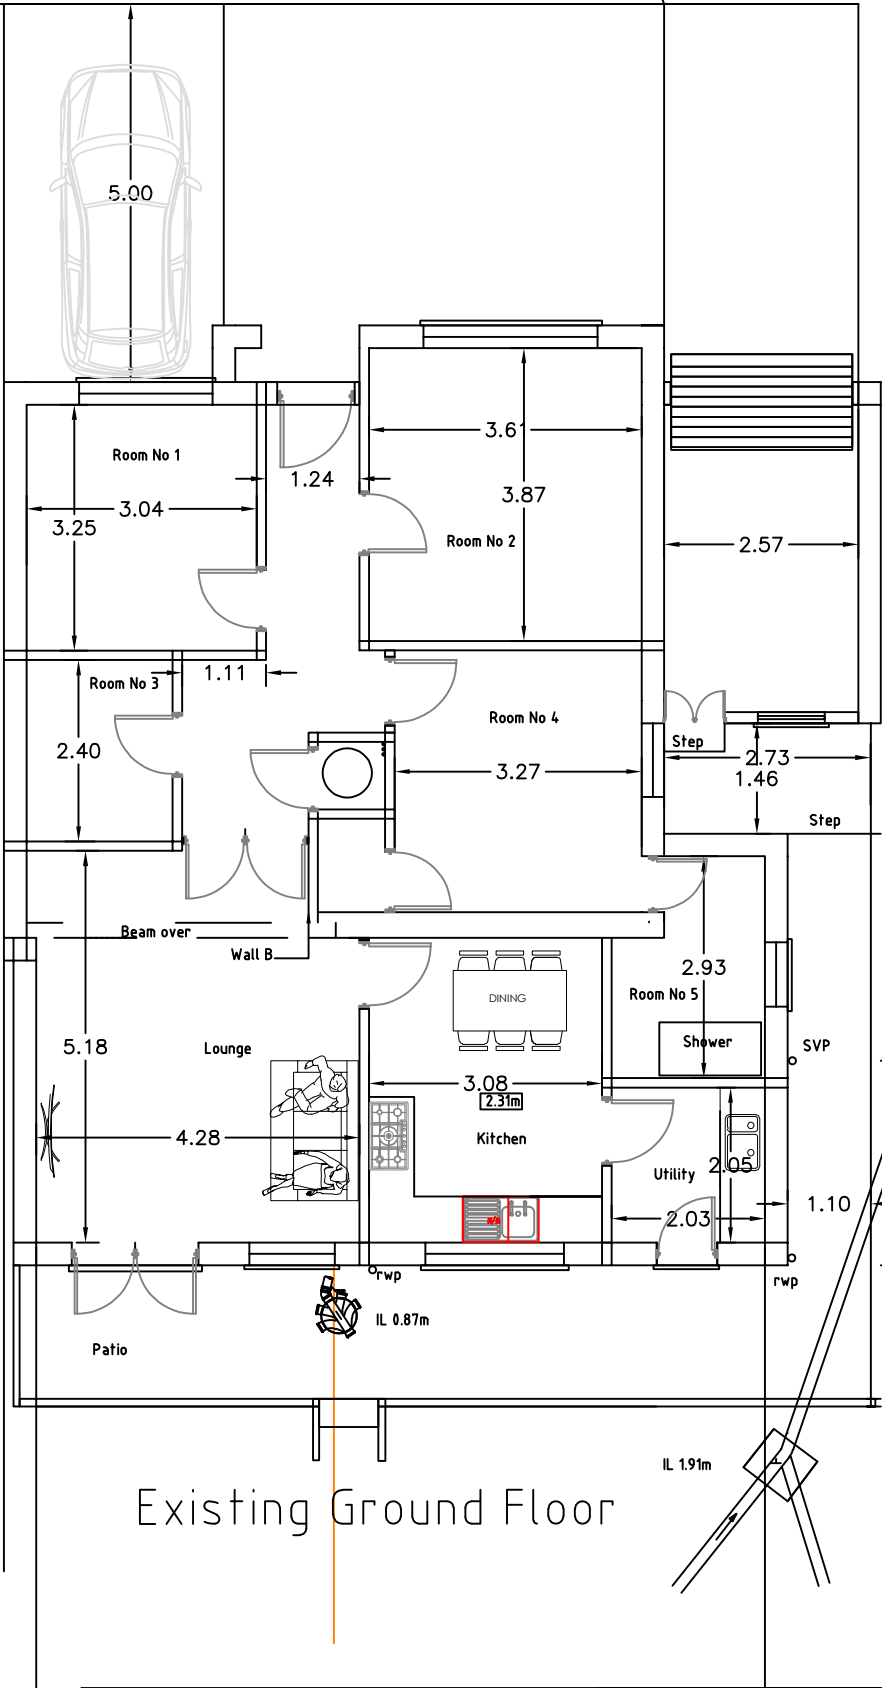

Existing Ground Floor

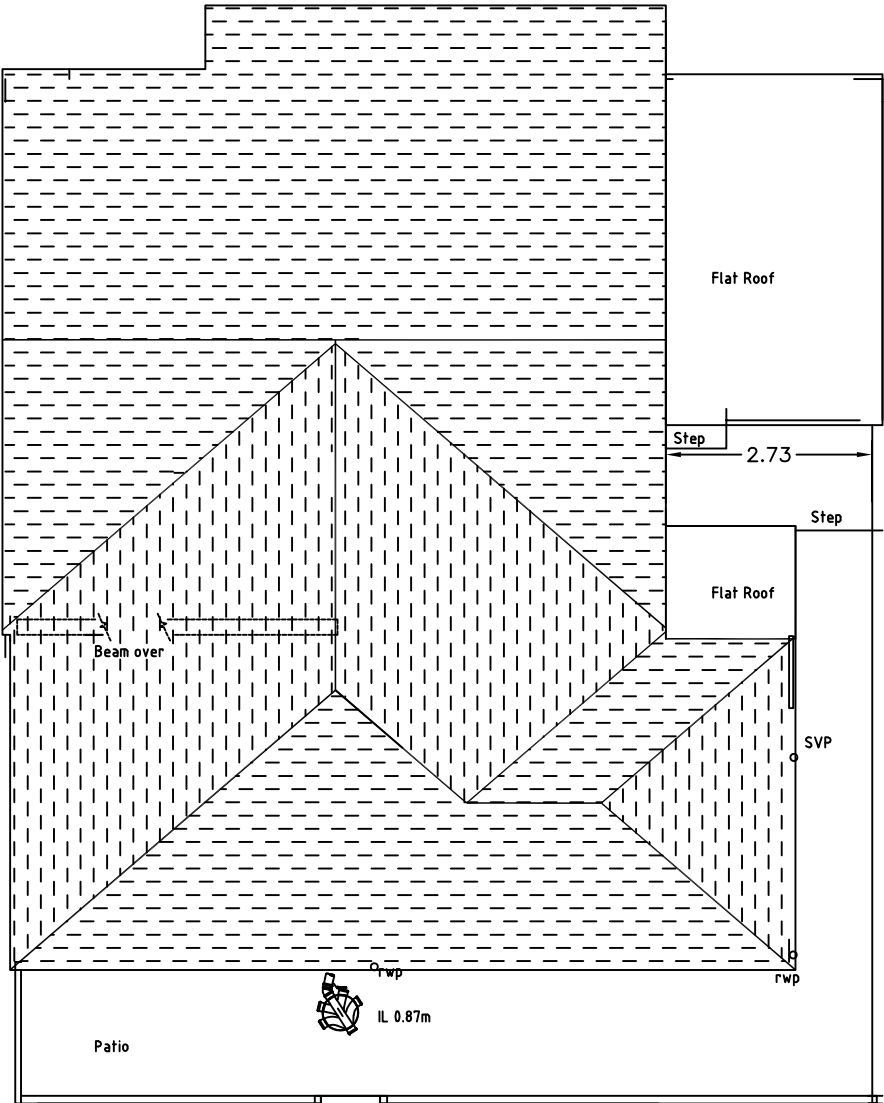

Existing Roof

LBA
L BROWN ASSOCIATES LTD
DEVELOPMENT PLANNING, HIGHWAY AND
DESIGN ENGINEERS
34 Fallowfield, Chatham, Kent, ME5 0DX
Telephone 01634 301082.

Checked by TAB

Approved TAB

Date 12.10.2024

Signed

Checked by TAB

5 Forge Lane, Higham, ME3 7AS.

Copyright reserved.

Existing Plan Views

Scale 1:100 @ A3

Drawing No TAB/06/85