Date	Signature	Checked

This drawing is protected by copyright and must not be copied or reproduced without the written consent of L Brown Associates Ltd. All dimensions and sizes to be checked on site.
North points are indicative.

RevNo	Revision note

KEY
Amendments

NOTES

1. THIS DRAWING IS TO BE READ IN CONJUNCTION WITH ALL RELEVANT ENGINEERS, ARCHITECTS AND SPECIALISTS DRAWINGS AND THE SPECIFICATION.

2. PLANNING SUBMISSION FOR A CROSSOVER ONTO A CLASSIFIED ROAD.

3. THE GARAGE IS TOO SHORT AND THE DRIVEWAY IS VERY STEEP FOR PARKING. HENCE A NEW CROSSOVER IS REQUESTED.

4. THE PROPOSED X OVER RED LINE AREA IS SHOWN. THE DISTANCE FROM BACK EDGE OF FOOTWAY IS 5m TO THE HOUSE.

5. THE PARKING DRIVEWAY WILL BE IN POROUS BLOCK PAVING.

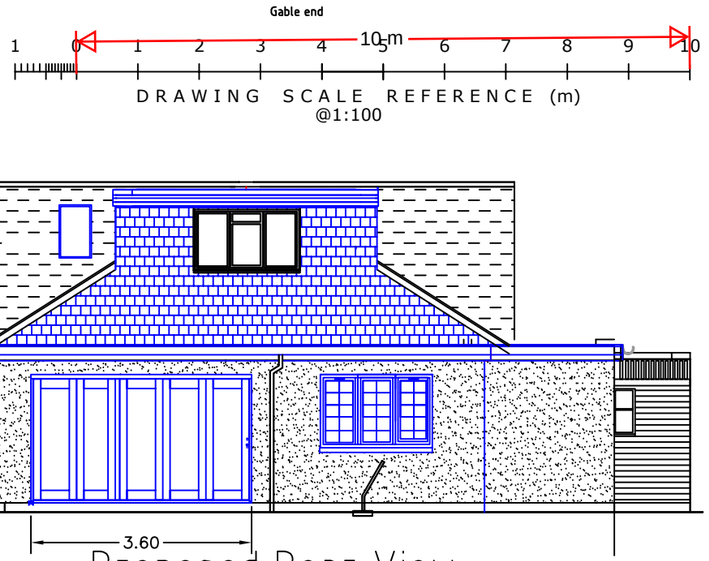

Proposed Rear View

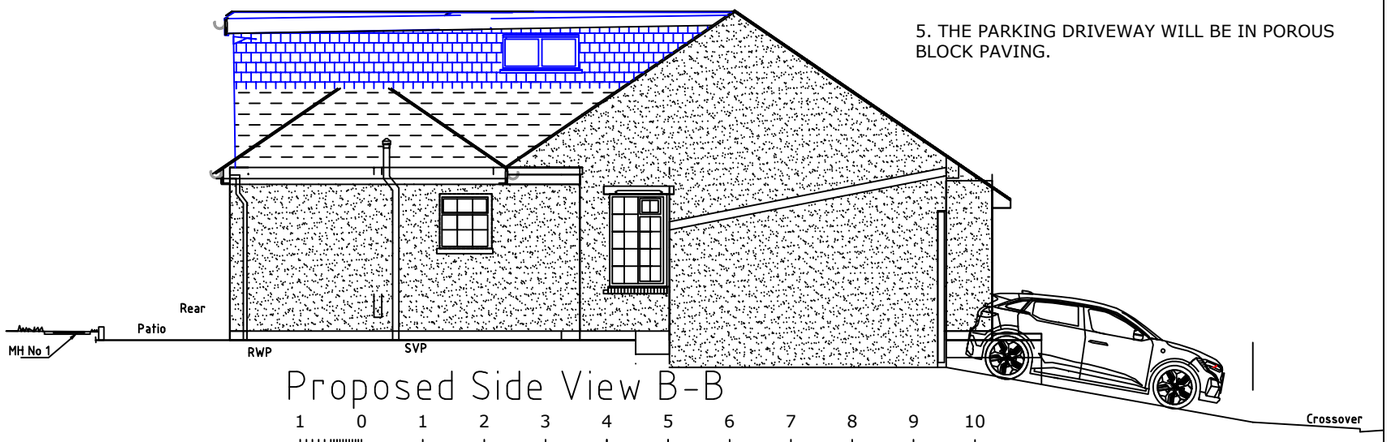

Proposed Side View B-B

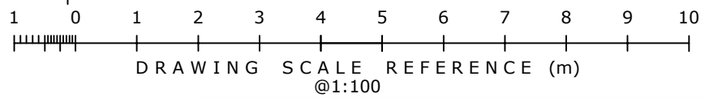

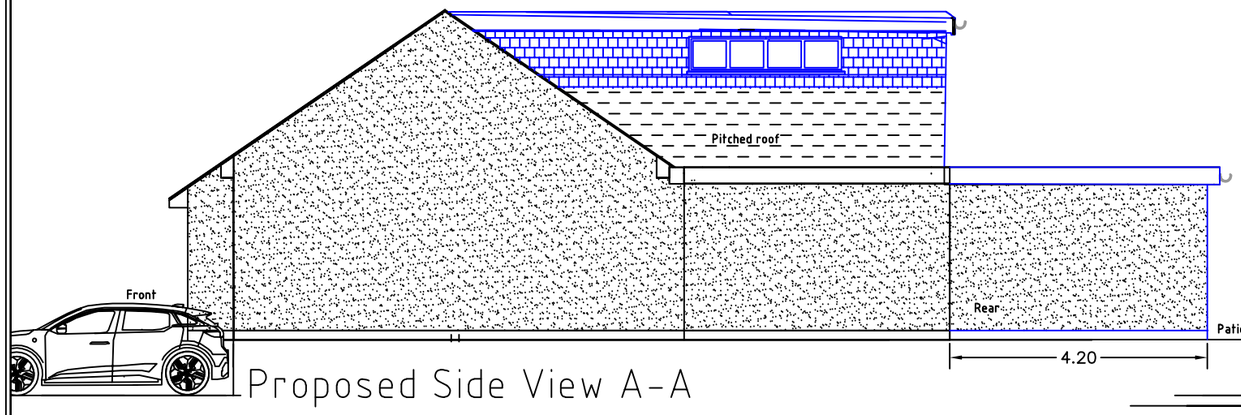

Proposed Side View A-A

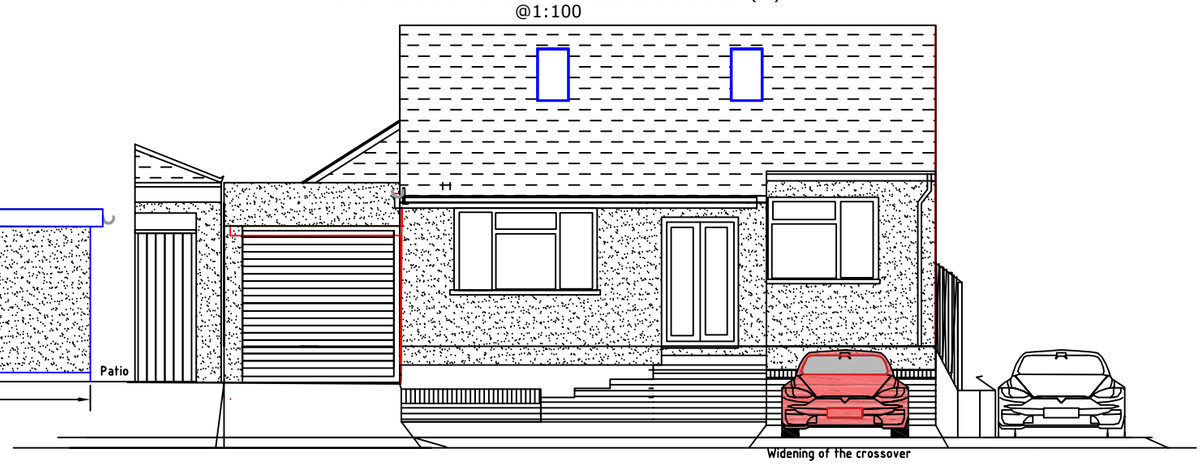

Proposed Front View

LBA
L BROWN ASSOCIATES LTD
DEVELOPMENT PLANNING, HIGHWAY AND DESIGN ENGINEERS
34 Fallowfield, Chatham, Kent, ME5 0DX
Telephone 01634 301082.

	Checked by TAB	Approved TAB	26.01.2025 Date 20.01.2025	Signed Checked by TAB
5 Forge Lane, Higham, ME3 7AS.		Proposed Views - Elevations		
Copyright reserved.		Scale 1:100 @ A3		Drawing No TAB/06/103Rev C