


COPYRIGHT RESERVED
~~DO NOT SCALE FROM THIS DRAWING.~~
ALL DIMENSIONS TO BE CHECKED BY CONTRACTOR ON SITE.
SUPERVISOR TO BE NOTIFIED OF ALL DISCREPANCIES PRIOR
TO WORKS COMMENCING.

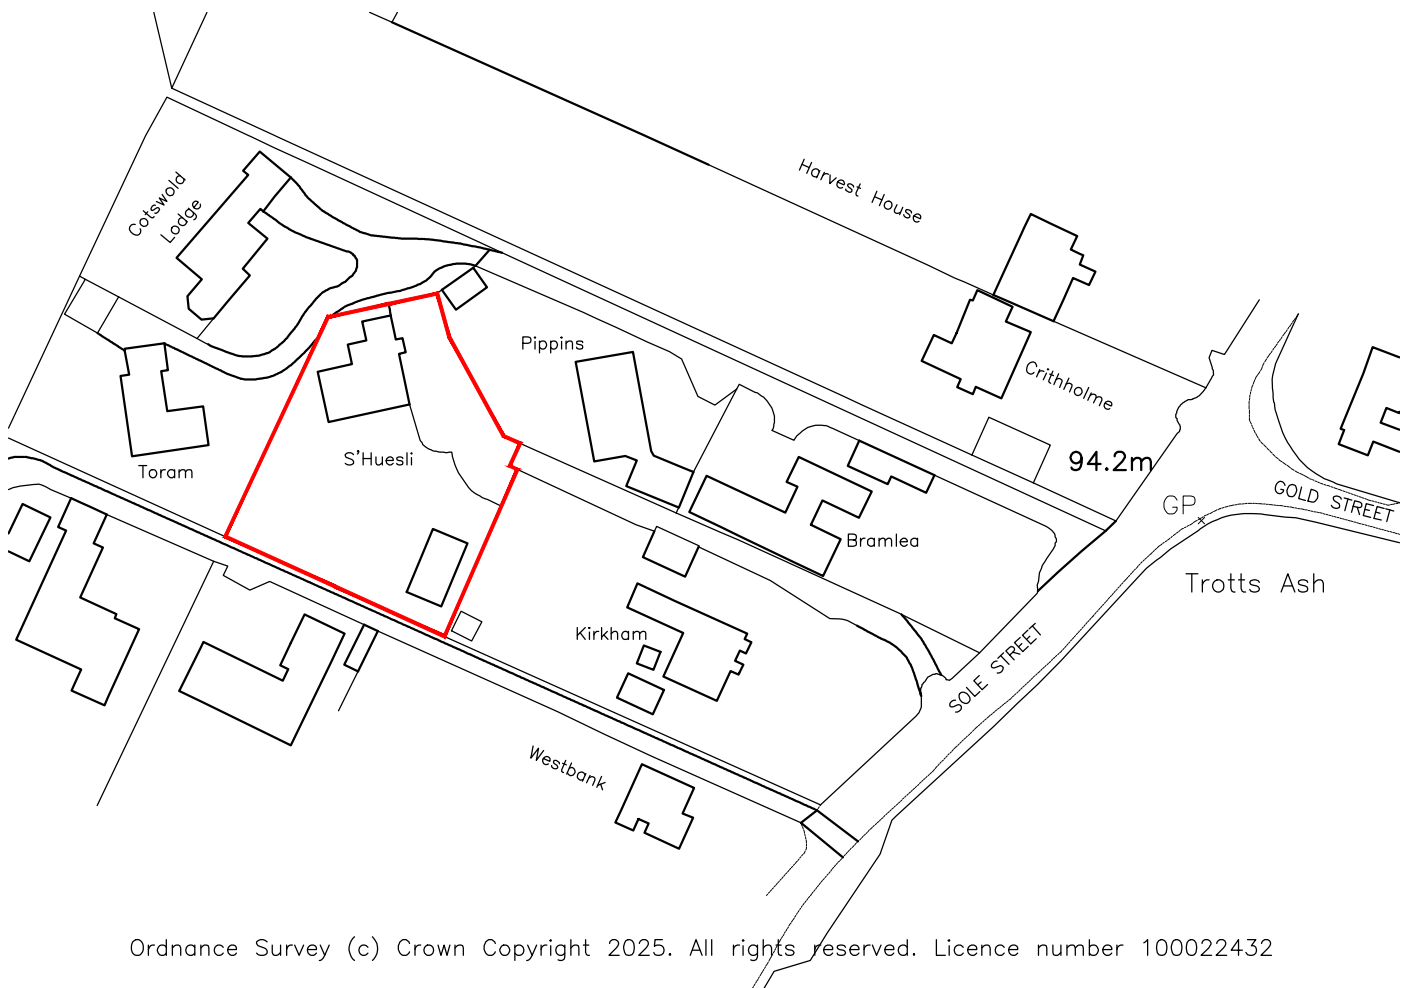

Ordnance Survey (c) Crown Copyright 2025. All rights reserved. Licence number 100022432

- J S DESIGNS - Suite 3, West Hill House, West Hill Dartford, Kent DA1 2EU Tel: 01322 286506 Fax: 01322 286504 e mail: js.designs@btconnect.com website: jsdesignsltd.co.uk	Property Address : S'huesli Sole Street DA12	Drawing Title : Location Plan
Client: Mr & Mrs Brooks	Scale : 1:1250 Date : Jan25 By : JPS	Drawing Number : 25001-L1 Amendment :