
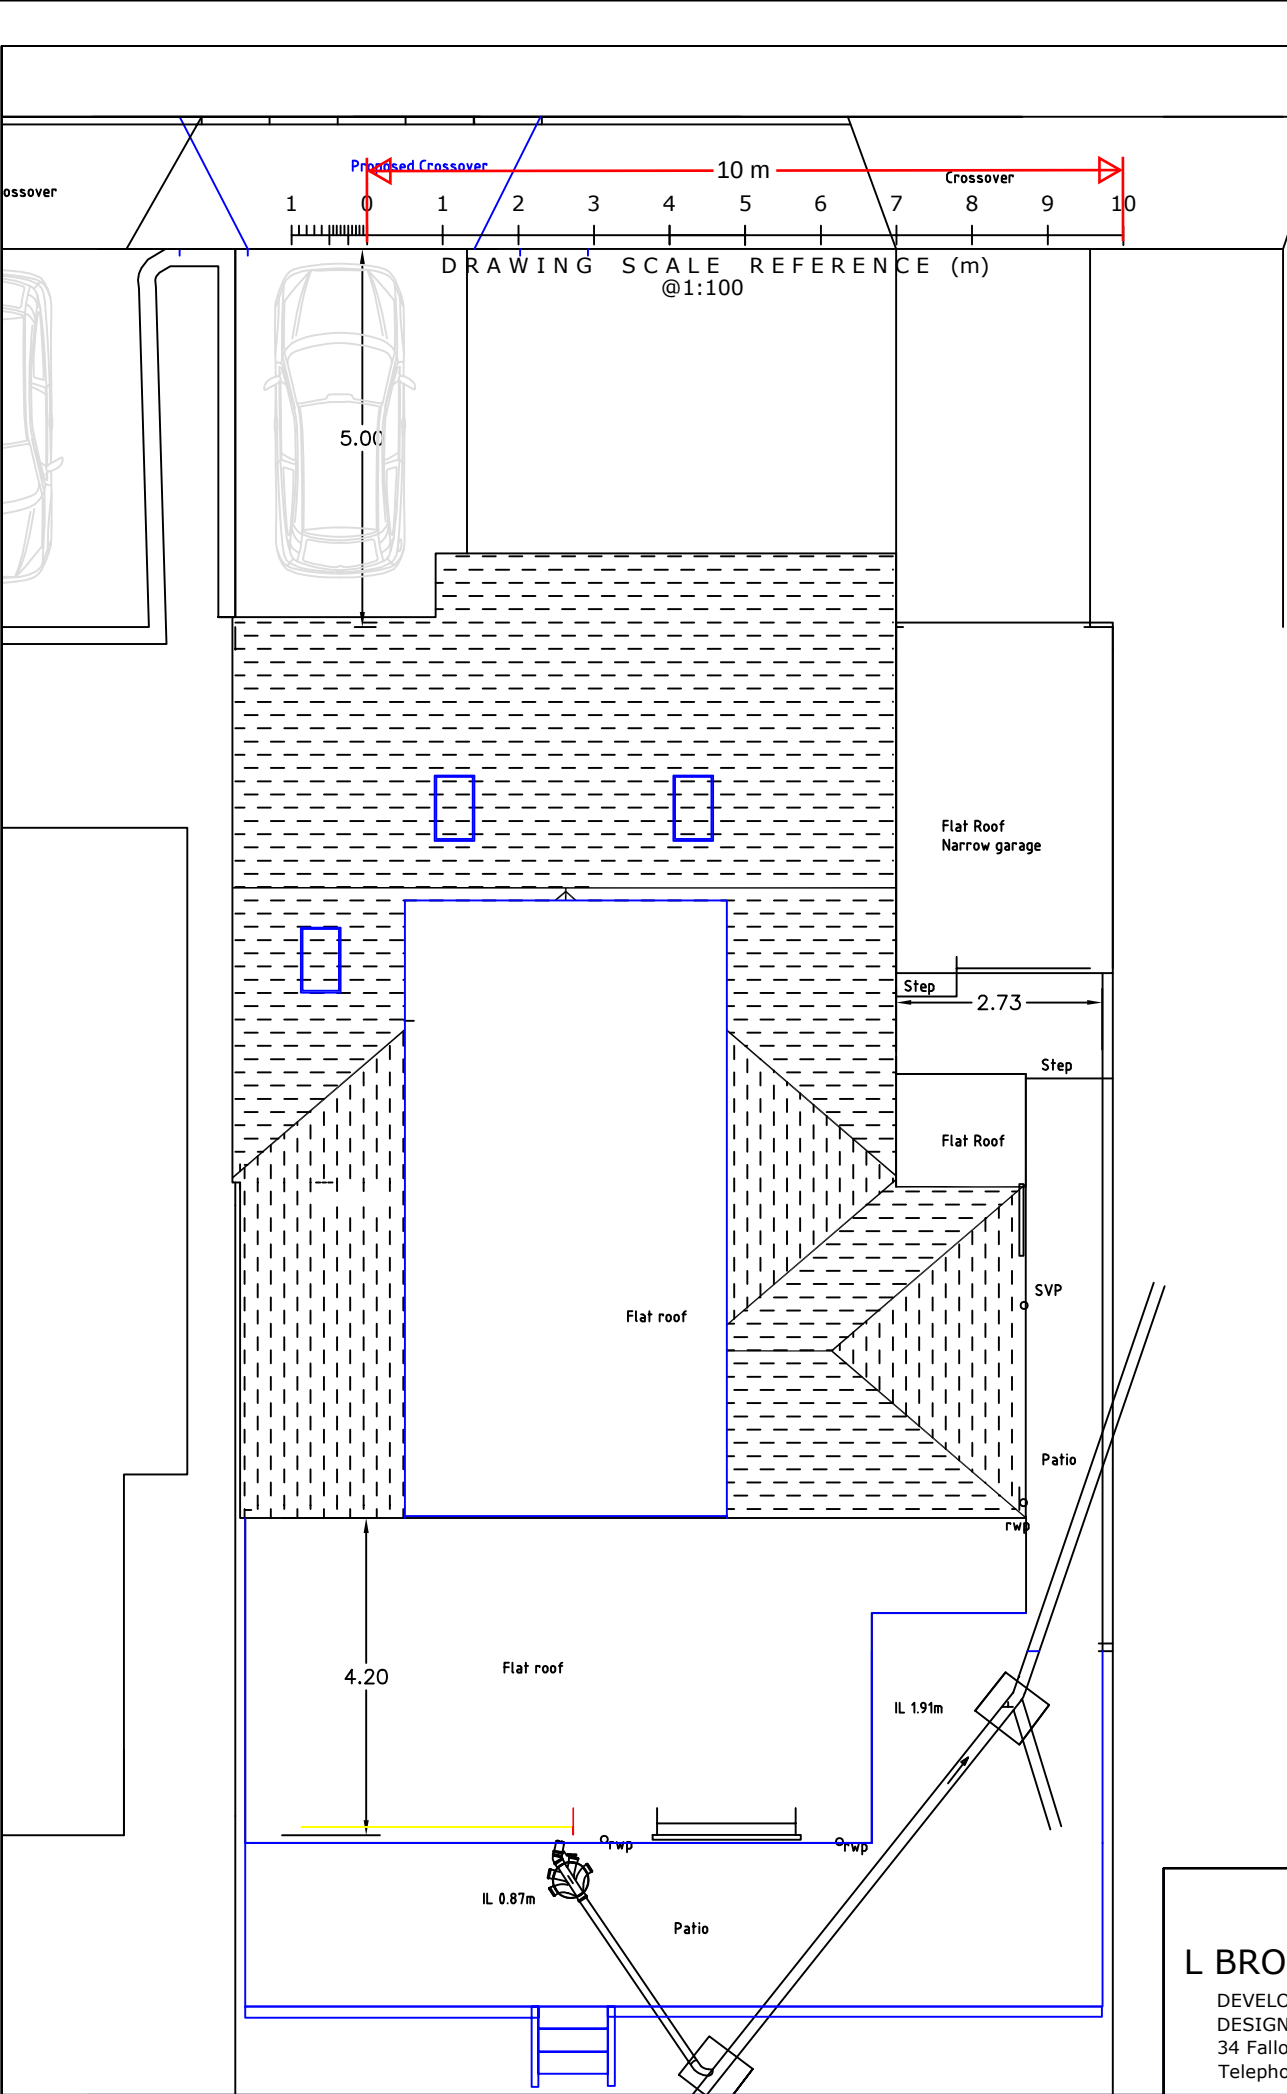


This drawing is protected by copyright and must not be copied or reproduced without the written consent of L Brown Associates Ltd. All dimensions and sizes to be checked on site. North points are indicated.

KEY
★ Amendments

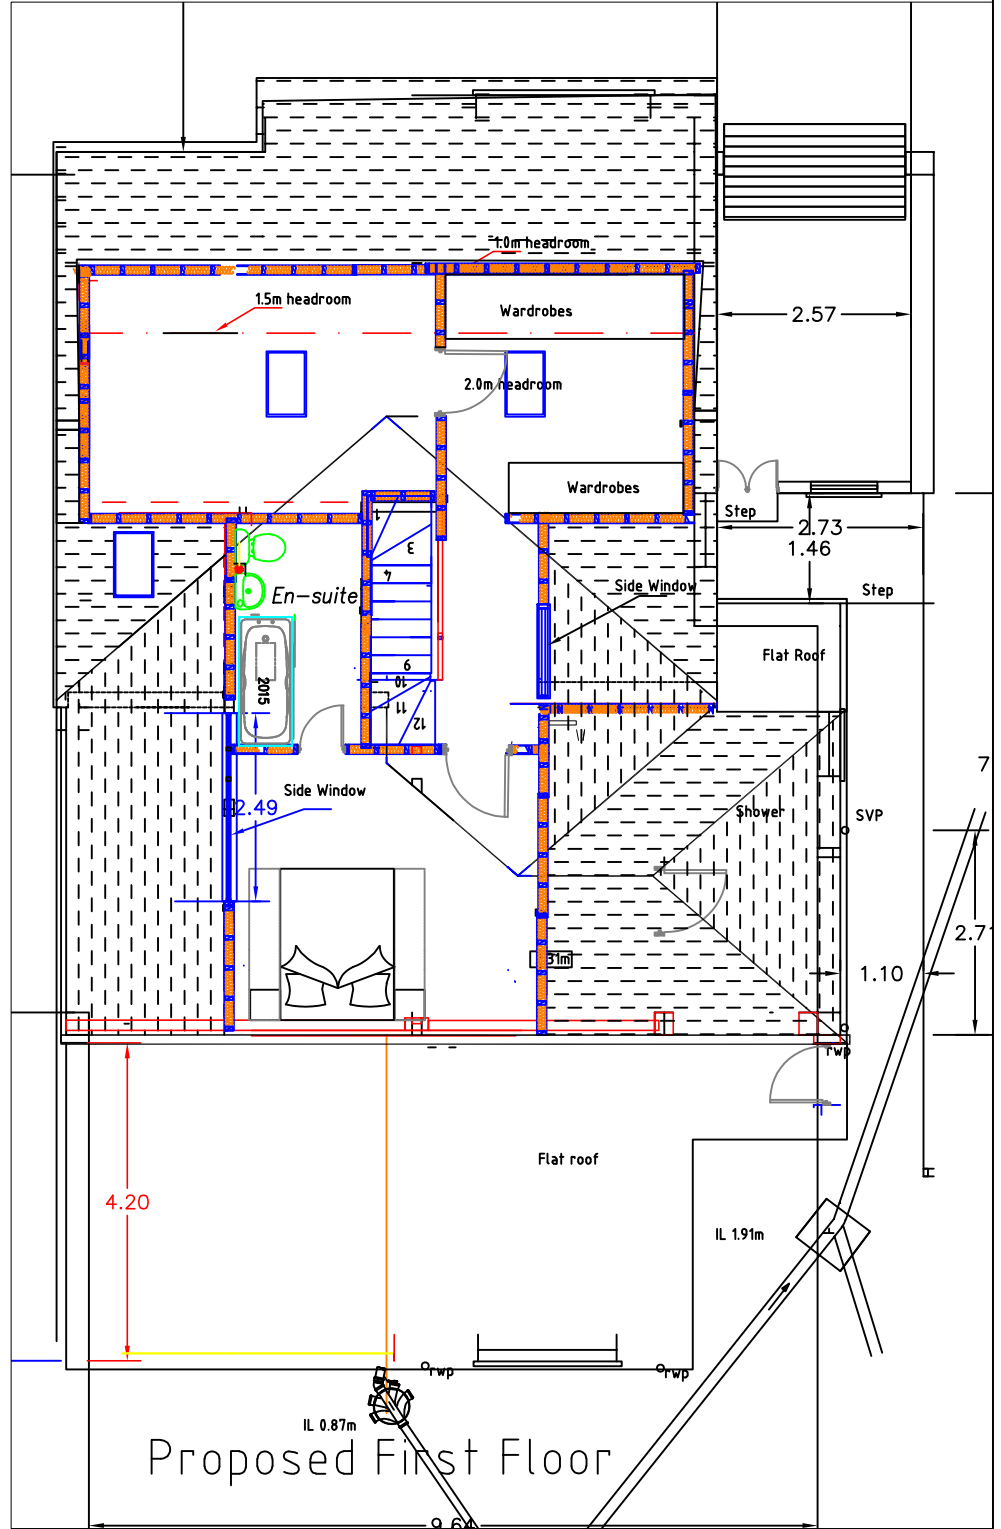

	Date	Signature	Checked
<u>CDM REGULATIONS 2015 AND AMENDMENTS.</u>			
1. The client must abide by the Construction Design and Management Regulations 2015. This includes appointing a contractor, if more than one contractor is to be involved, the client will need to appoint (in writing) a principle designer (to plan, manage and coordinate the planning and design work) and a principle contractor (to plan, manage and coordinate the construction and ensure there are arrangements in place for managing and organising the project).			
<u>Domestic clients</u>			
2. The domestic client is to appoint a principle designer and a principle contractor when there is more than one contractor, if not your duties will automatically be transferred to the contractor or principle contractor.			
<u>The Health and Safety Executive</u>			
3. They are to be notified before works commence on site if the works:—			
a) Last longer than 30 working days and has more than 20 workers working simultaneously at any point on the project OR			
b) Exceeds 500 person days.			
<u>Velux Window to Downstairs Bathroom</u>			
4. The downstairs bathroom on the southern side will have a vellux above.			
27.01.2025			
	26.01.2025	Signed	Checked by TAB
	Date 22.01.2025		
Proposed Plan Views			
e 1:100 @ A3		Drawing No TAB/06/205B	

LBA
L BROWN ASSOCIATES LTD
DEVELOPMENT PLANNING, HIGHWAY AND
DESIGN ENGINEERS
34 Fallowfield, Chatham, Kent, ME5 0DX
Telephone 01634 301082.

Checked by TAB
Approved TAB
5 Forge Lane, Higham, ME3 7AS.
Copyright reserved.