





Proposed Front (West) Elevation
1:100

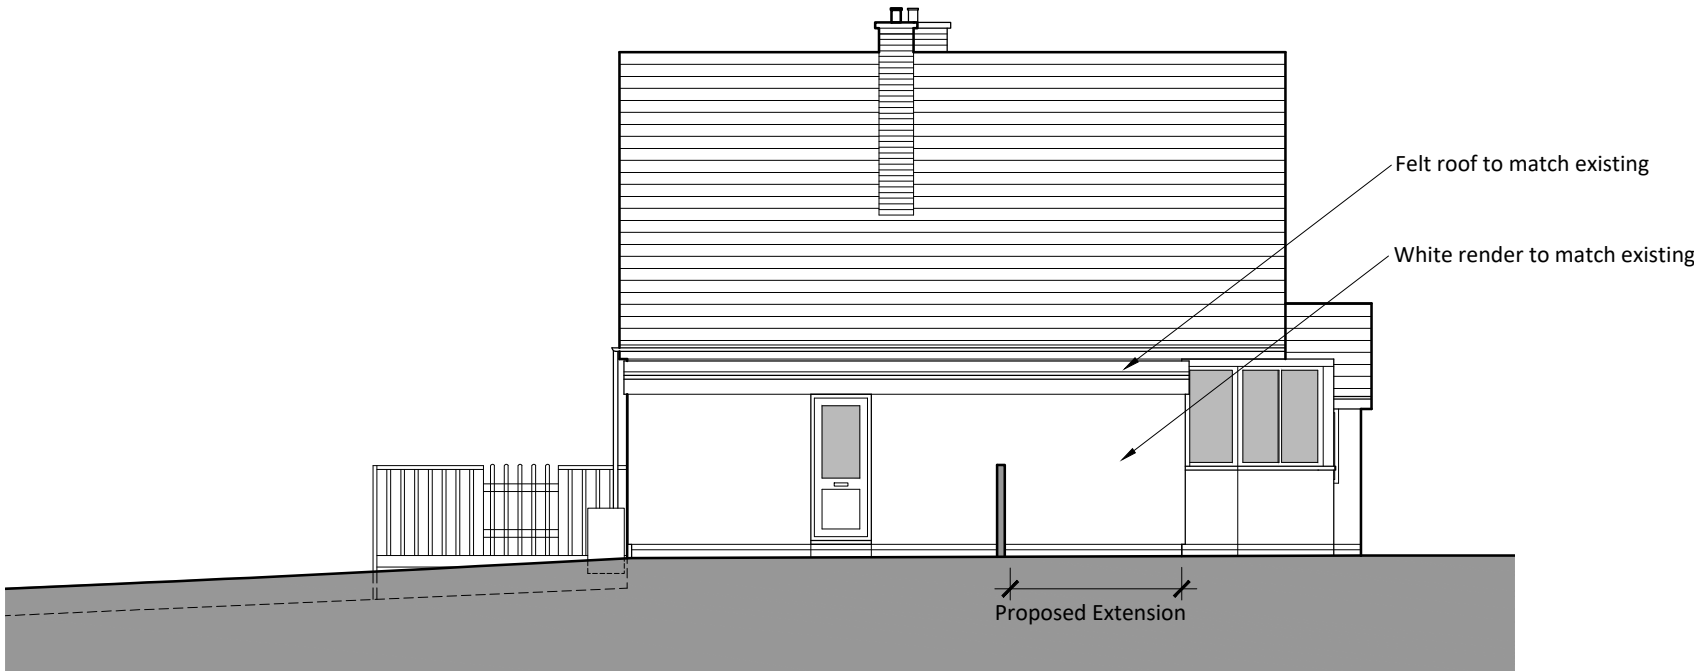


Proposed Side (North) Elevation
1:100



Proposed Rear (East) Elevation (to remain as existing)
1:100

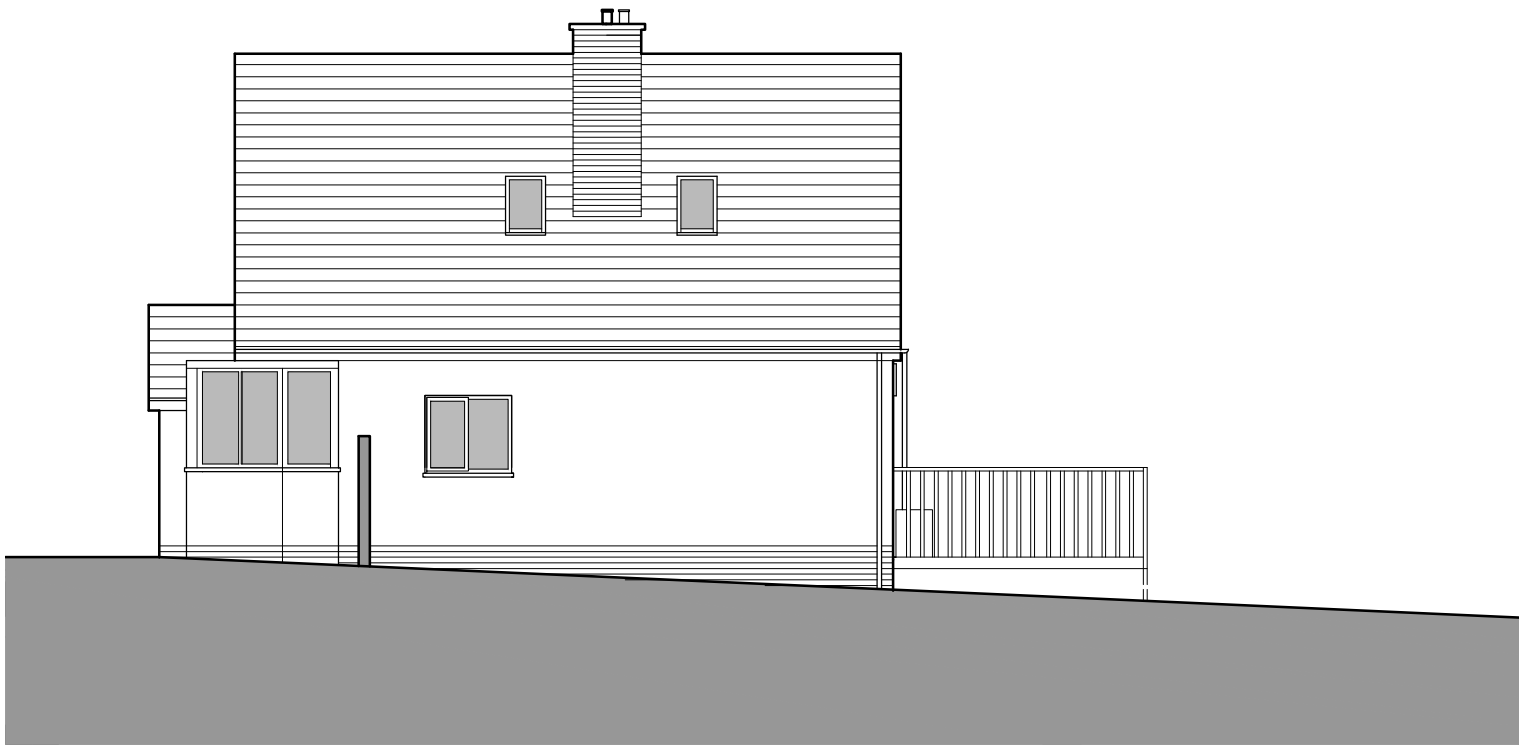

Proposed Side (South) Elevation (to remain as existing)
1:100

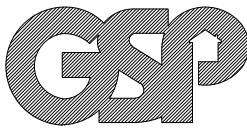

Graham Simpkin Planning

2 The Parade, Ash Road, Hartley
Longfield, Kent DA3 8BG

Tel: 01474 703705
www.grahamsimpkinplanning.co.uk
Email: webmail@grahamsimpkinplanning.co.uk

Project Title Owlswood Cottage, Priestwood Road, Harvel, Meopham, DA13 0DA		Job No 3919
Drawing Title Proposed Elevations	Drawing No 08	Revision -
Date 08.08.2023	Drawn by MS	Checked by PN
Scale 1:100 @ A2	Note Proposed Extension Volume - 14 m ³	

