




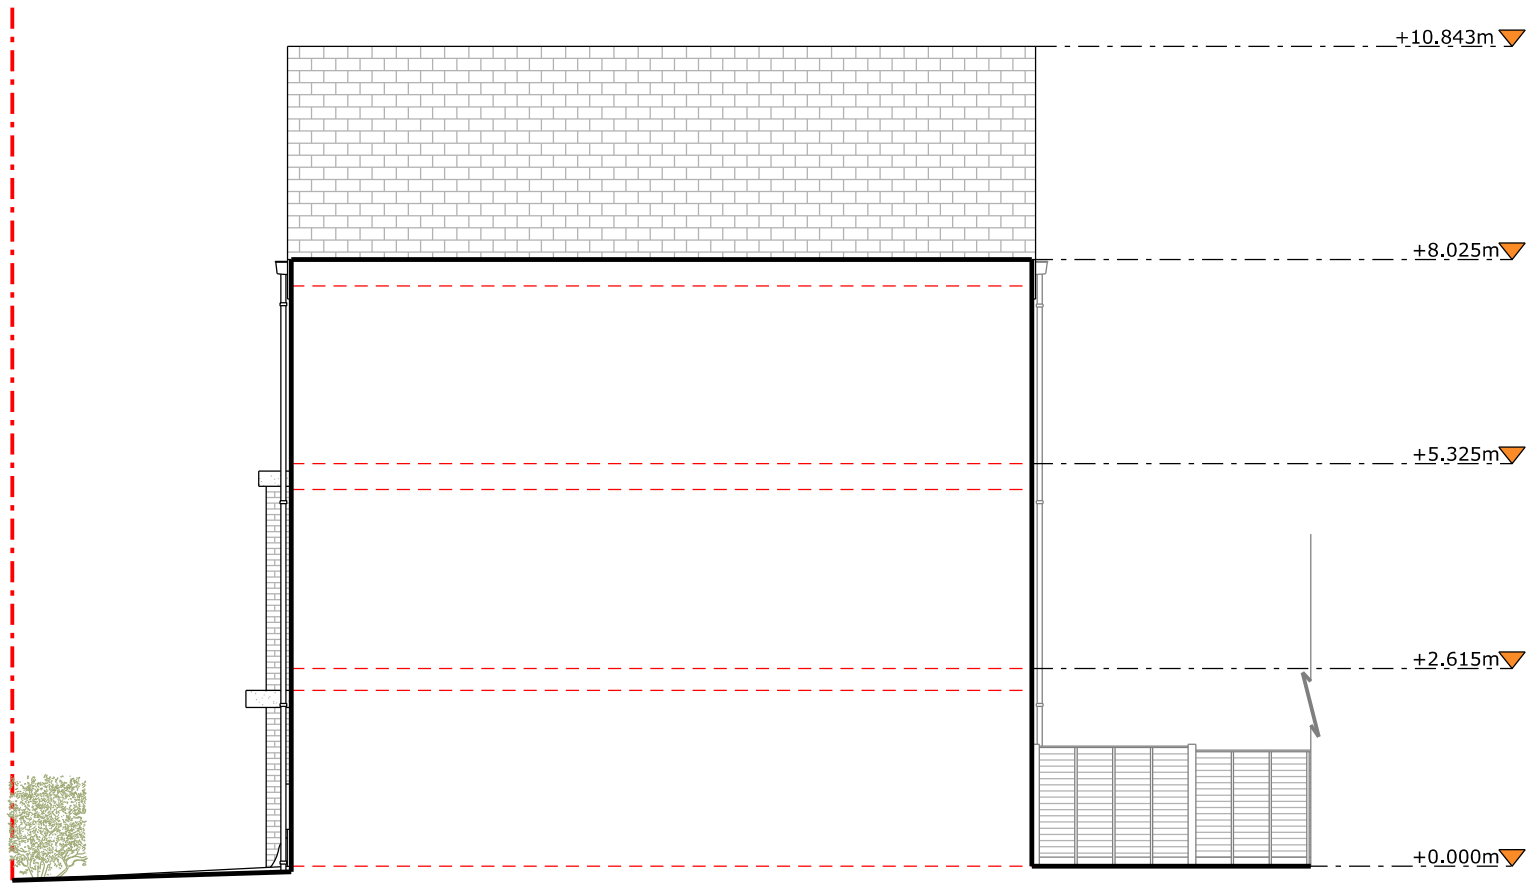

Right Side Elevation

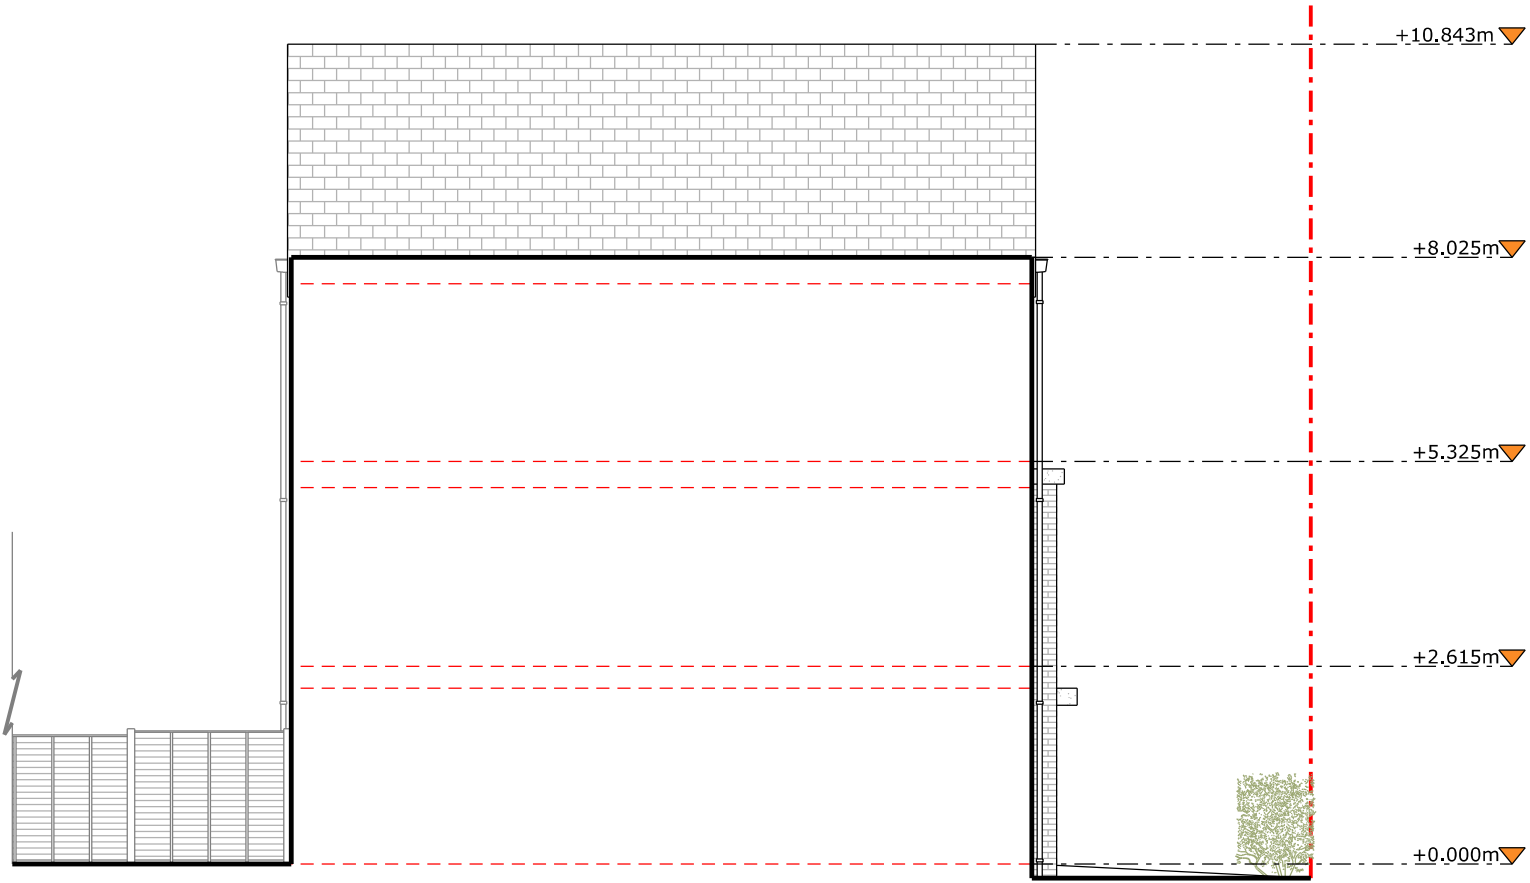

Left Side Elevation

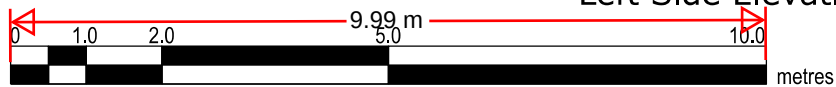

Copyright in design and this drawing is the property of Resi and Design Squared.

Reproduction in whole or in part is forbidden without written sanction of Resi and Design Squared.

All dimensions to be cross-checked on site prior to completing a Building Regulations package, structural engineering, the party wall process and construction.

Print to scale (as actual size)

NOTES

Revision		
Rev	Notes	Date
-	Preliminary Issue	28/01/2026
A	Preliminary Issue	02/02/2026
B	Planning Issue	05/02/2026

KEY	
	Boundary lines
	Existing walls
	Proposed beam
	Existing removed
	Proposed drainage
	Proposed rooflight
	1.8m head height
	1.5m head height

JOB TITLE

Proposed lawful development certificate for a change of use from dwellinghouse (use class C3) to house of multiple occupation for up to 4 residents (use class C4) and all associated works at 21 Mottram Road, Gravesend DA11 9FH

STATUS

Planning

DRAWING TITLE

Existing Elevations

CLIENT

Gerald Matavata

SCALE	DRAWN
1:100 at A3	HD

DATE	CHECKED
Feb 2026	NS

DRAWING NO. 328356 - 01 - 202B