
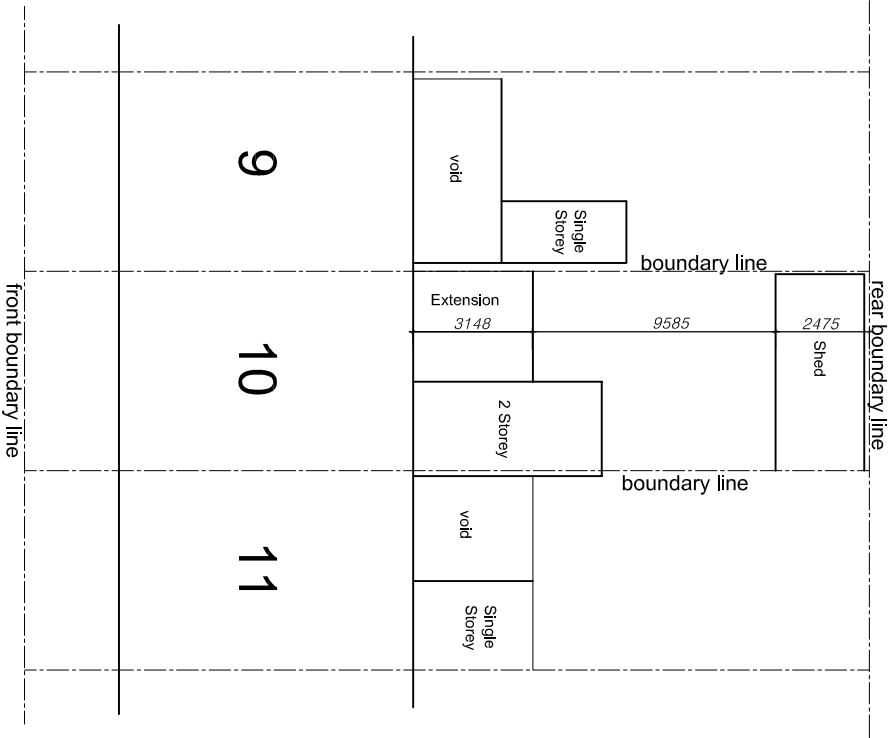
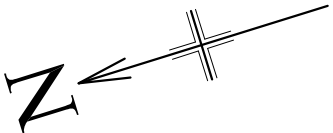
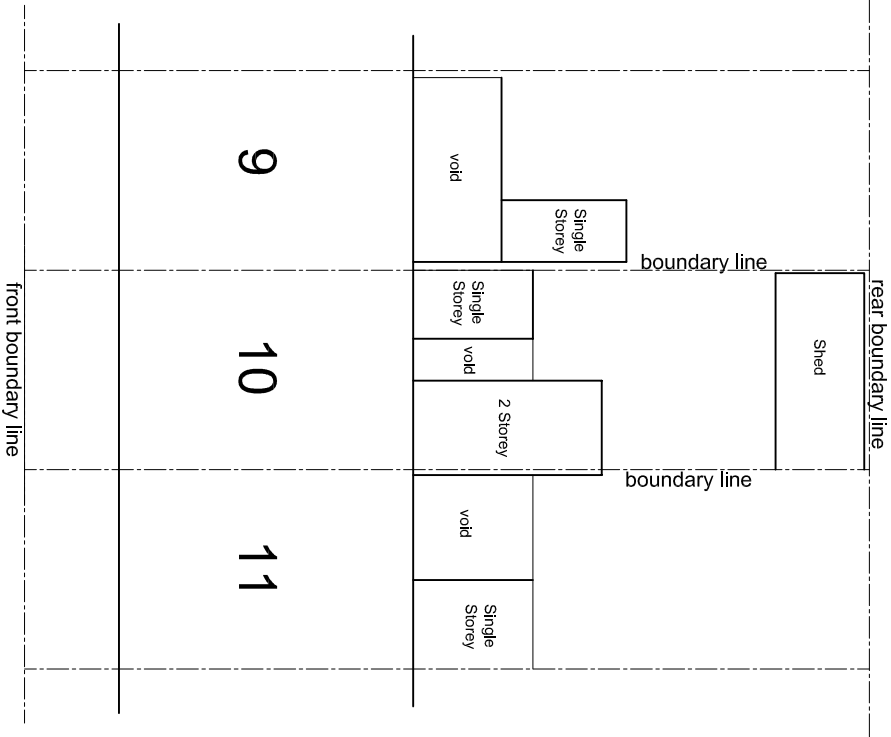


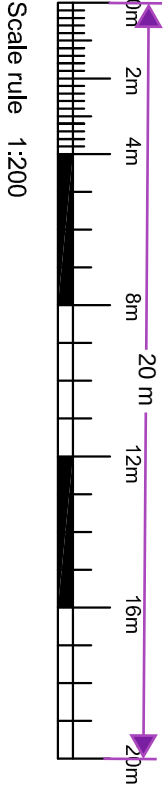

Existing block plan

Proposed block plan

CRAYMANOR (T/as Lamorbey Limited) 1b Woodside Road Sidcup Kent DA15 7JF Tel. 020 3874 8999 www.craymanor.co.uk	
Project Proposed conservatory	
Drawing title Existing and proposed block plans	
Client Ms Camann 10, Darnley Street, Gravesend, DA11 0PJ	
Scale 1:200 @ A3	Date April 2024
Drawing No 24 - 006 sheet 9A	

Rev A - Revised block plans - 23/05/24
Revisions