
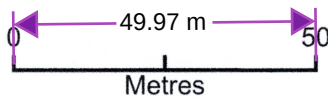


32 Orchard Drive Site Location Plan

Drawing No. CT/H01

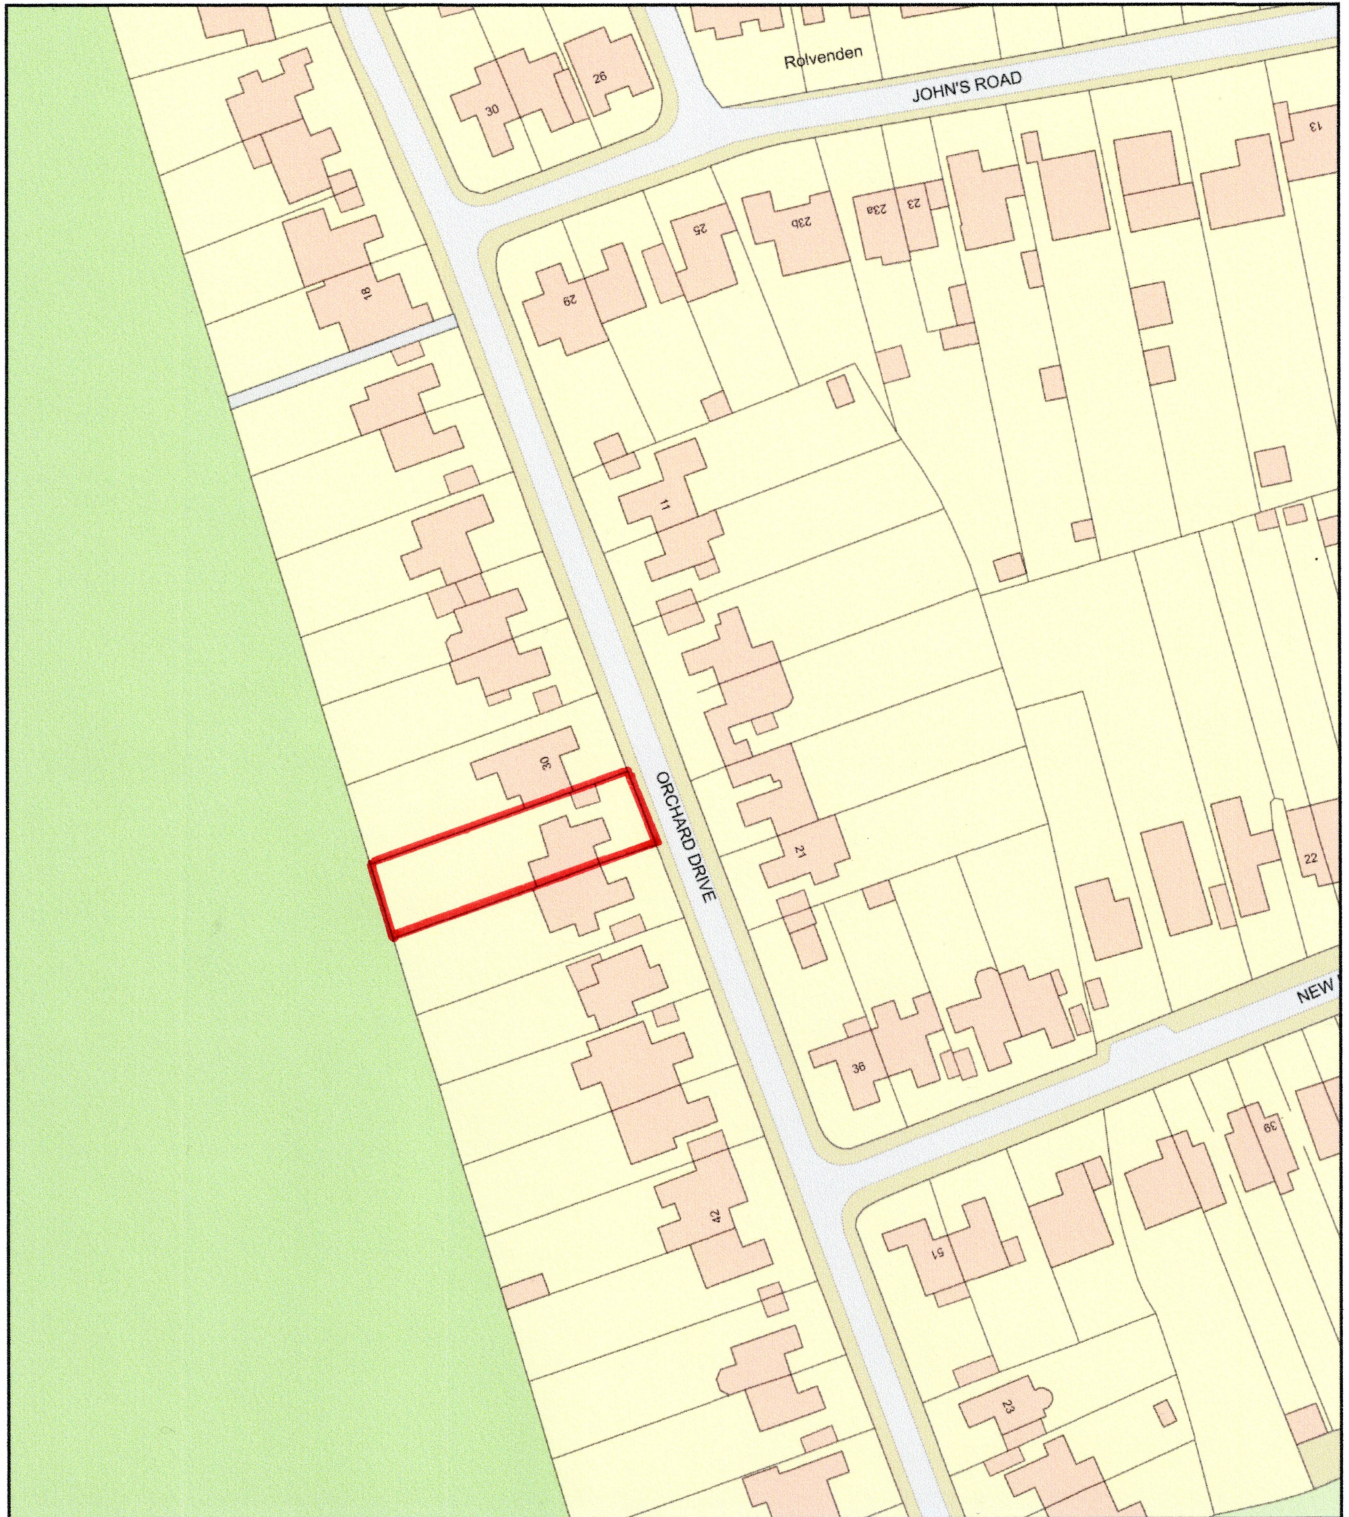

Plan Produced for: Nova Construction

Date Produced: 22 May 2024

Plan Reference Number: TQRQM24143203928777

Scale: 1:1250 @ A4