



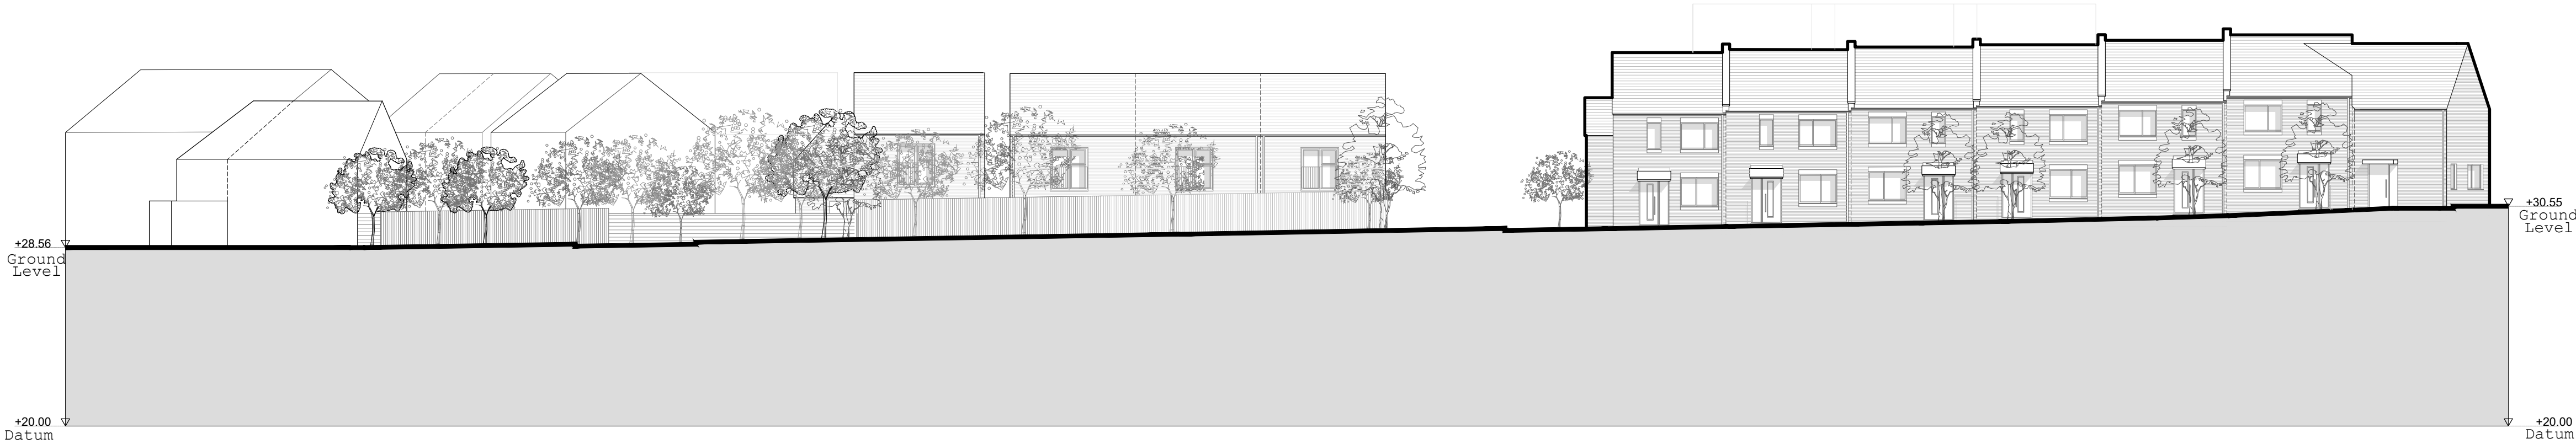


Proposed Section BB @1:200

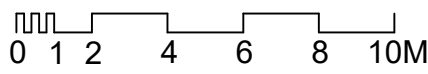

Proposed Section CC @1:200



KEY PLAN @ 1:1250

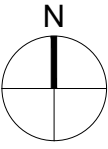

P0	Planning Submission	JH	13/10/2023
P1	Updated to feedback	PA	14/12/2023
P2	Updated to feedback	SA	20/05/2024

Hollaway

London | 10a Acton Street | London | WC1X 9RG
T +44 (0) 20 7096 5425 | E london@hollawaystudio.co.uk | W www.hollawaystudio.co.uk
Kent | The Tramway Studios | Raingate Road | Bristle | Kent | CT21 5BG
T +44 (0)1303 260 515 | E kent@hollawaystudio.co.uk | W www.hollawaystudio.co.uk

Project | St Josephs
Old Road East
Client | Galliard Homes
Title | Proposed Site Section BB & CC
Status | Planning

Scale@A1 | 1:200 Date | October 2023 Drawn | SA Chk'd | MP

Project Number	Drawing Number	Revision
22.112	051	P2
Bm Number		