




Port Control Centre – Planter Sizes and Layout

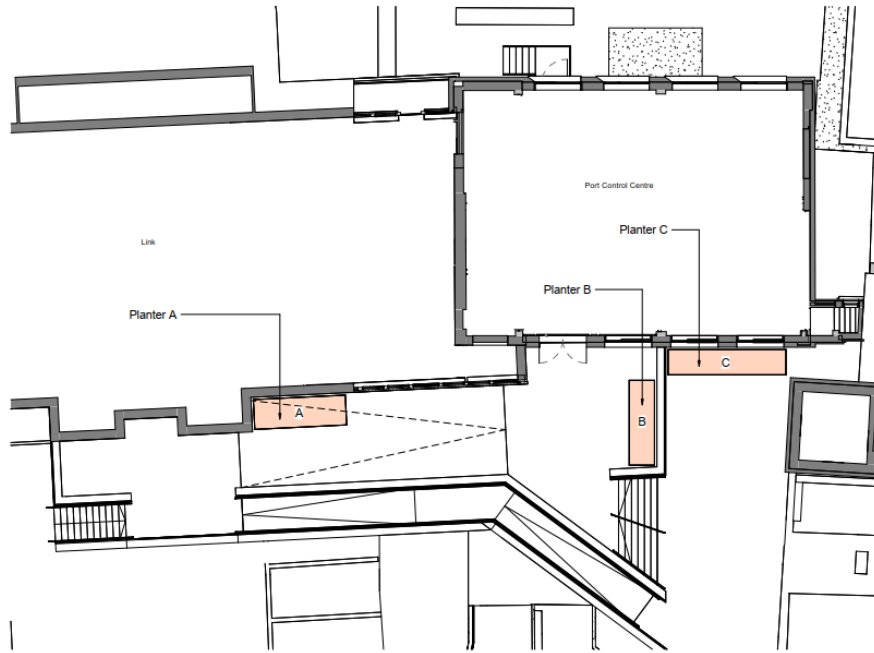


Planter Locations
1: 100

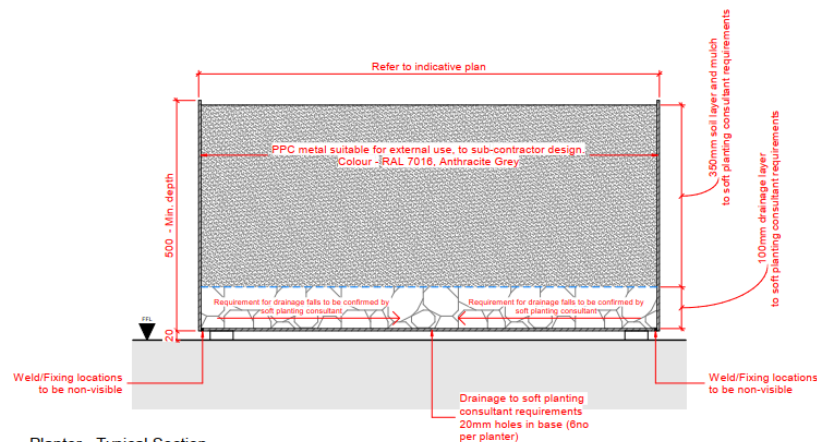


Planter - Typical Section
1: 5

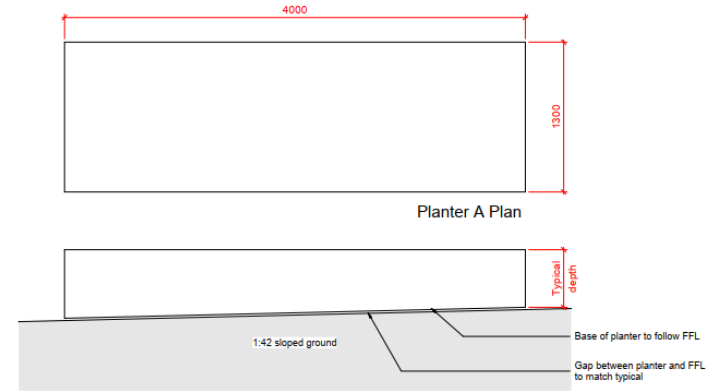

Planter A Elevation

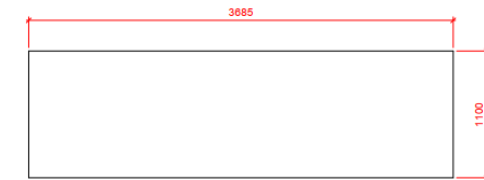


Planter B Plan

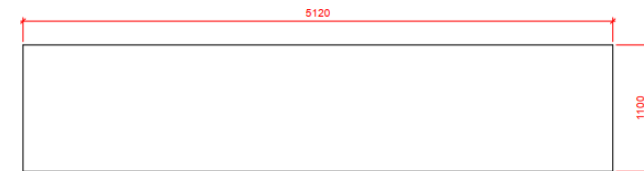

Planter C Plan

Planter - Dimensions
1: 20

Port Control Centre – Plants for each planter

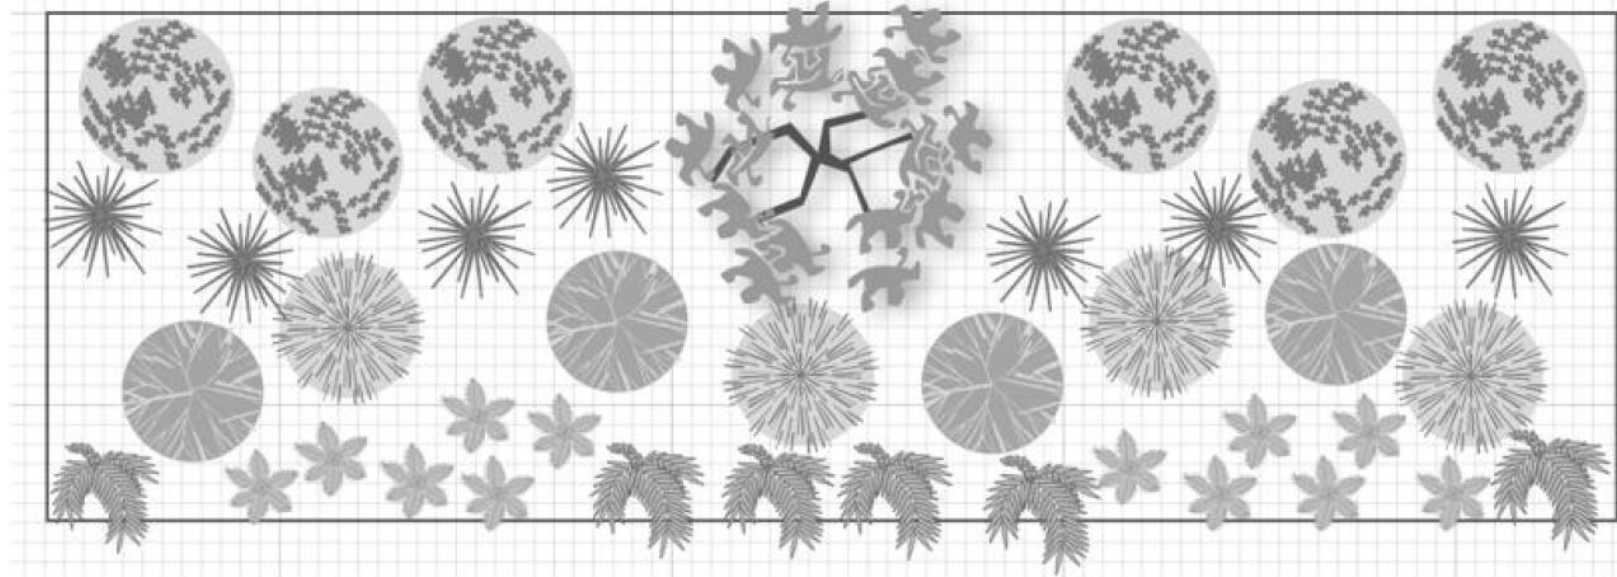

Lavandula angustifolia 'Hidcote'



Salvia 'Hot Lips'



Panicum virgatum 'Warrior'



Sarcococca hookeriana



Acer palmatum 'Sango-kaku'



Dichondra argentea 'Silver Falls'



Heuchera 'Marmalade'



Heuchera 'Lime Marmalade'

<i>Lavandula angustifolia</i> 'Hidcote' -	3L
<i>Salvia</i> 'Hot Lips'	3L
<i>Sarcococca hookeriana</i>	5L
<i>Dichondra argentea</i> 'Silver Falls'	3L
<i>Panicum virgatum</i> 'Warrior'	3L
<i>Heuchera</i> 'Marmalade'	1L
<i>Heuchera</i> 'Lime Marmalade'	1L
<i>Acer palmatum</i> 'Sango-kaku'	CG 200-250 cm



Registered office - South Farm Barn, South Farm Lane, Langton Green, Tunbridge Wells, Kent. TN39JN
Registered in England. Reg No. 1106891

Port Control Centre – Total Planting Schedule and Visualisation



Coblends
LANDSCAPES



Description	Notes	QTY	Unit
3 nr Newly installed planters			
Supply and install drainage layer to 3 nr newly placed planters to an average depth of 100mm		1.5	m3
Supply and install planting loam to 3 nr new planters to average depth of 350mm		5.2	m3
Supply and install the following plants:			
Lavandula angustifolia 'Hidcote' -	3L	14	nr
Salvia 'Hot Lips'	3L	14	nr
Sarcococca hookeriana	5L	16	nr
Dichondra argentea 'Silver Falls'	3L	16	nr
Panicum virgatum 'Warrior'	3L	24	nr
Heuchera 'Marmalade'	1L	21	nr
Heuchera 'Lime Marmalade'	1L	21	nr
Acer palmatum 'Sango-kaku'	CG 200-250 cm	3	nr
Supply and install ornamental grade bark mulch to 50mm to 3nr new planters		1	m3
12 months Maintenance following practical completion			
Basic maintenance to 3 nr planters. Two monthly intervals March, May, July, Sept, Nov and Jan to be completed by PLA incumbent landscaping contractor		6	visits