© This drawing is protected by copyright and must not be copied or reproduced without the written consent of Penfold Project Services

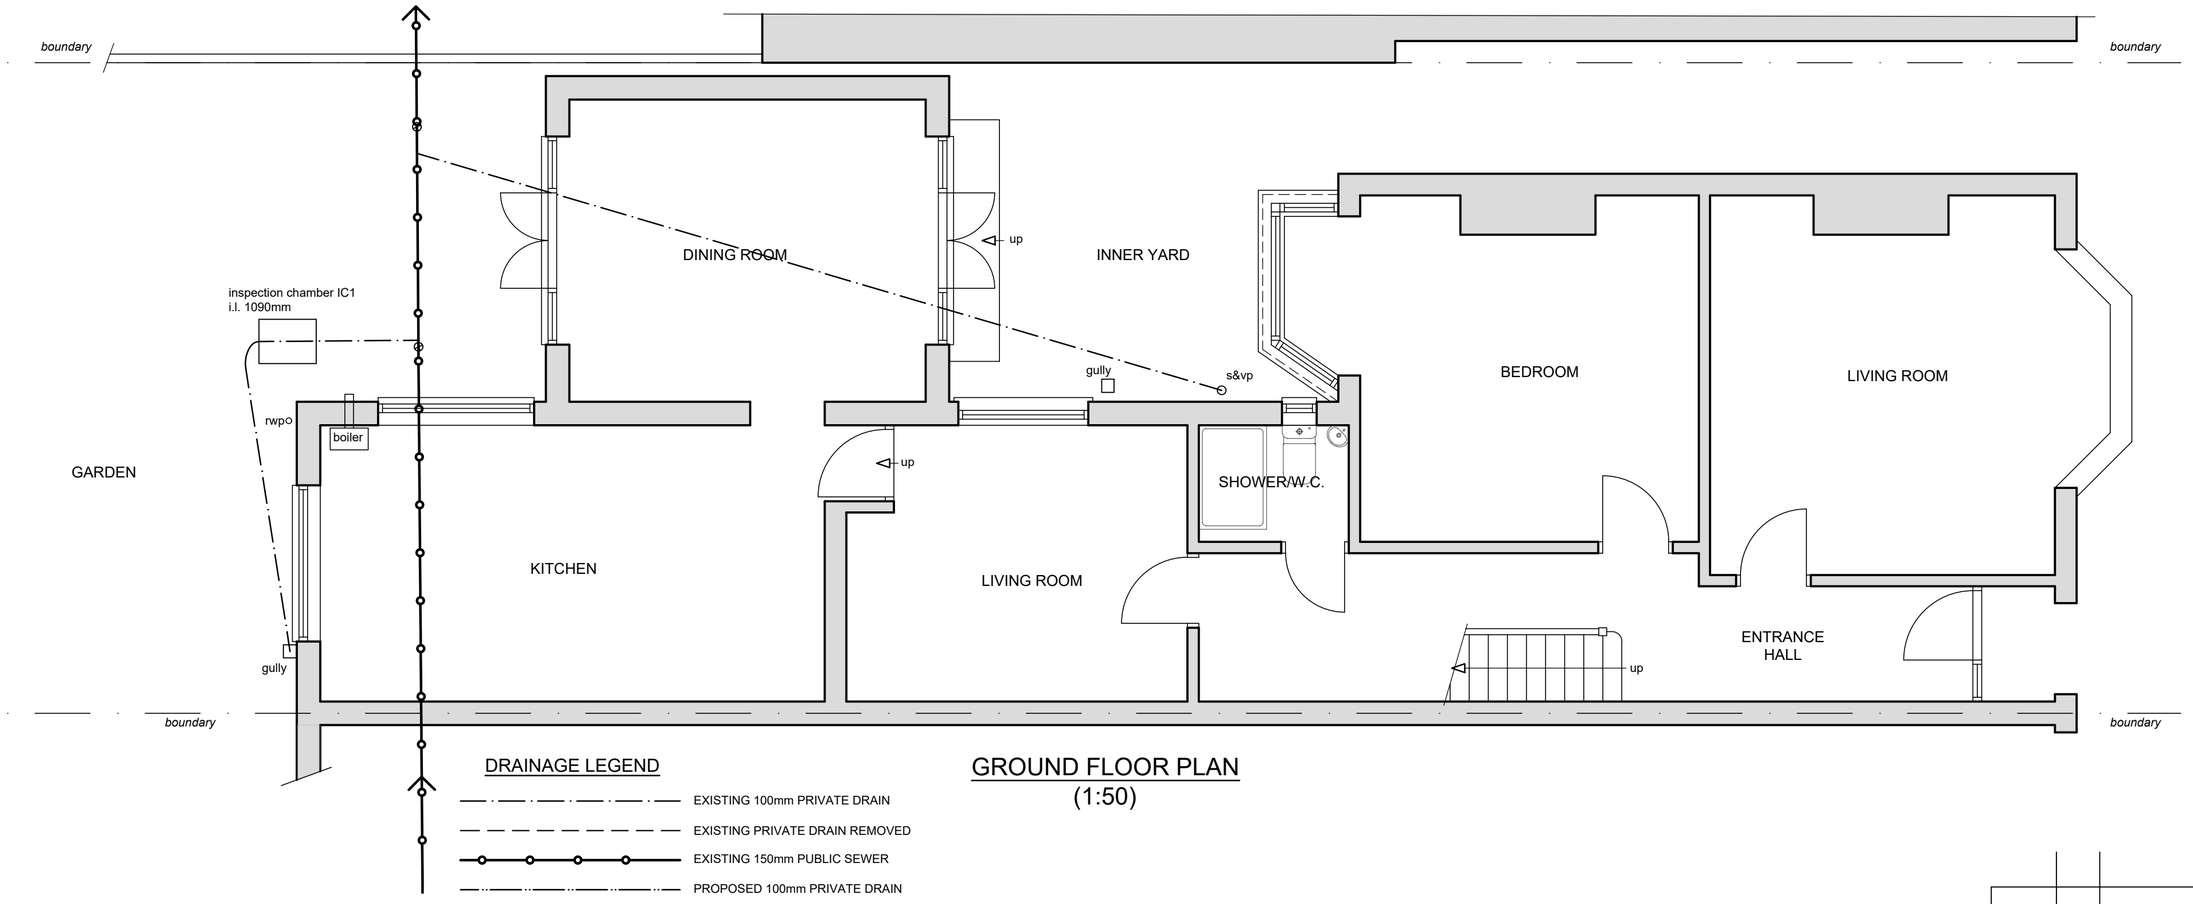

GROUND FLOOR PLAN
(1:50)

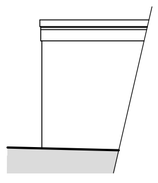

SIDE ELEVATION
FROM 94 WROTHAM ROAD
(1:100)

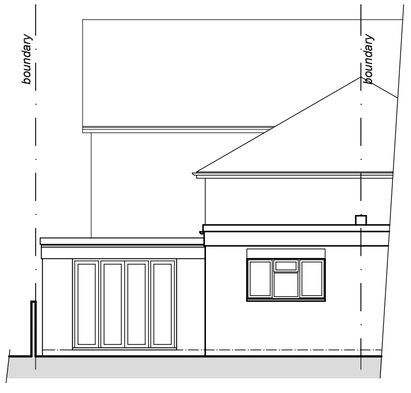

REAR ELEVATION
(1:100)

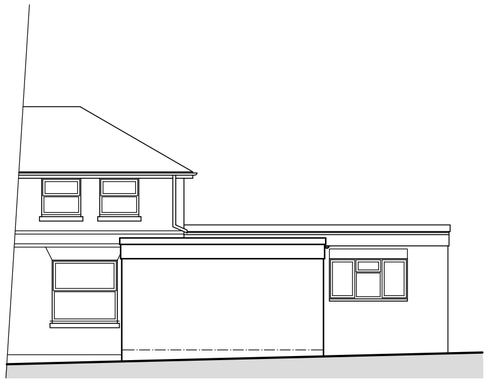

SIDE ELEVATION
(1:100)

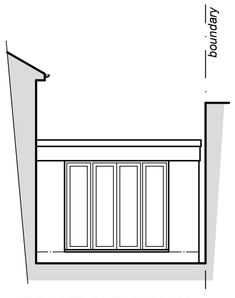

FRONT ELEVATION
FROM INNER YARD
(1:100)

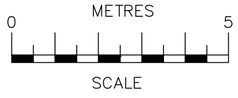

SCALE BAR @ 1:100

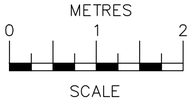

SCALE BAR @ 1:50

Date	No	Revision

Penfold Project Services

Epmarket, Wrotham Road, Meopham, Kent, DA13 0JH
Telephone: 01474 816690
e-mail: apenfold448@btinternet.com

Job Title: 96 WROTHAM ROAD
GRAVESEND
KENT
DA11 0QQ

Dwg Title: PLANS & ELEVATIONS
AS EXISTING

Scale: 1:100 @ A2

Dwg No.: 01

Date: July 2026