


Drawings produced are for building regulation approval only and may not cover all elements required to ensure project completion.
All dimensions to be checked on site by contractor.
Any discrepancies with drawings/specifications to be raised and clarified with JG Construction Design Ltd.
All workmanship and materials to comply with current British/European standards, codes of practice & manufacturers instructions.
Read Calculations in conjunction with the drawings
Drawings Remain the property of JG Construction Design Ltd and can not be photo copied (copy right law) or used in any way without the permission of JG Construction Design Ltd

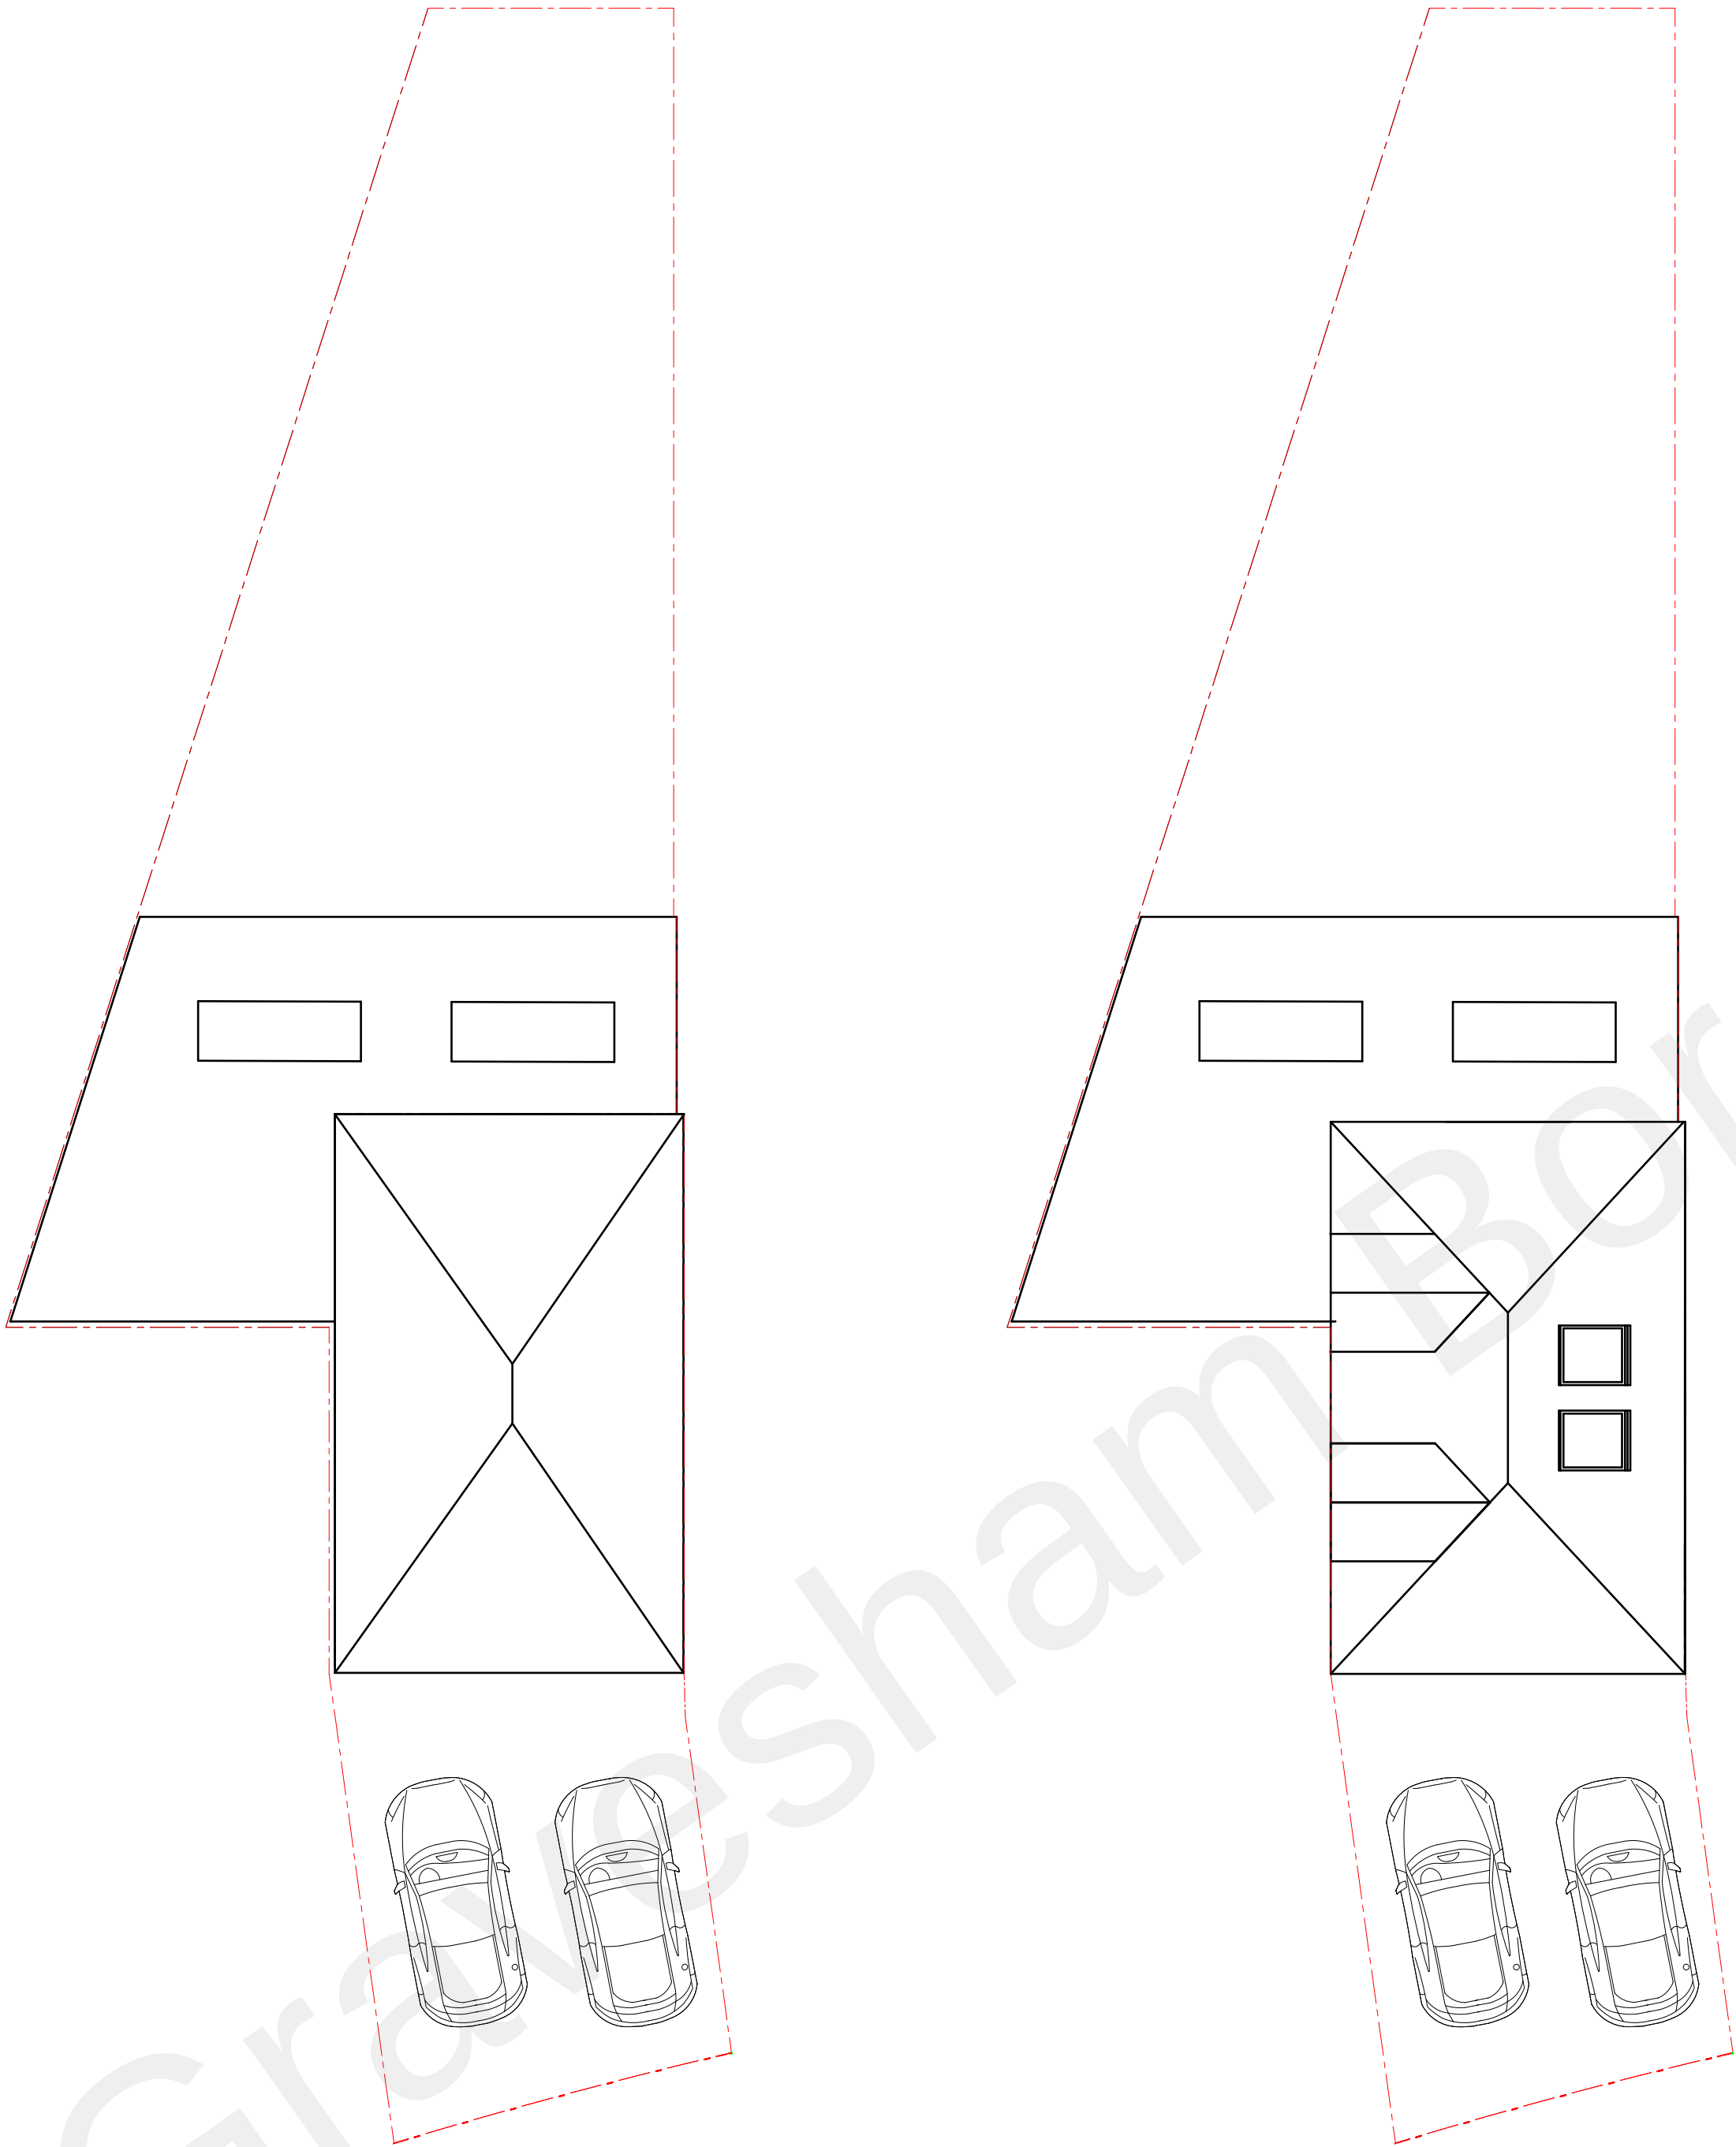

Existing Plot

Proposed Plot



Project
Roof Alterations

14 Chalky Bank
Gravesend
Kent DA11 7NY
Drawing No CB/02.8A
Existing and Proposed
Plot
Amendments to the roof and
internal alterations from the existing
drawing granted development

Client
Kasbia Property Ltd
Date 18/09/2022

Rev

JG Construction Design
Drawn by NB

07725 607040
© copyright

