
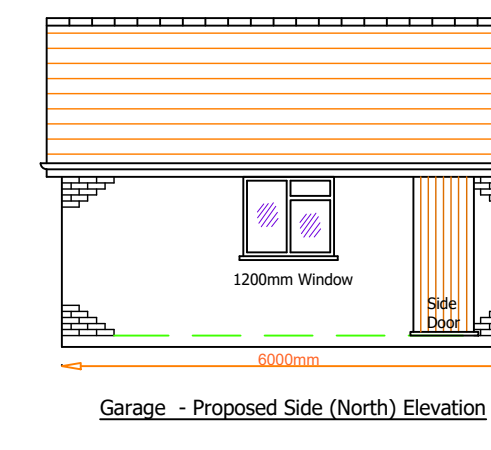
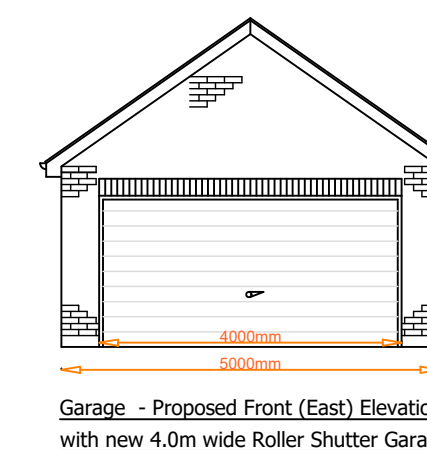
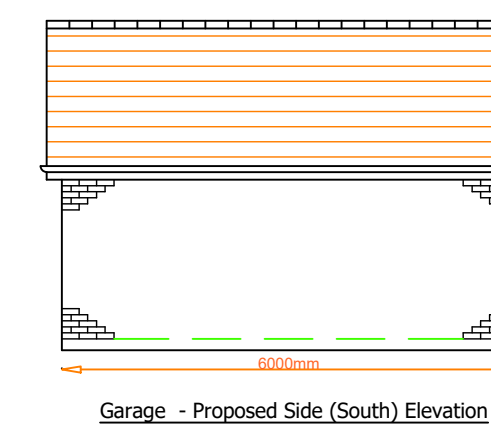
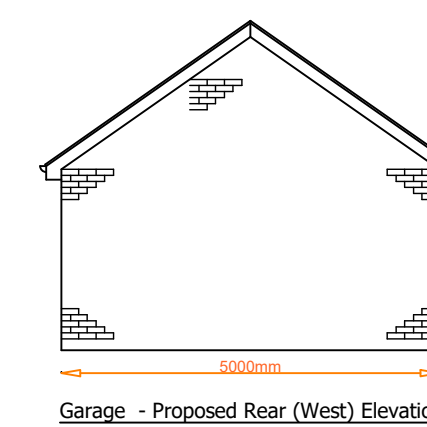
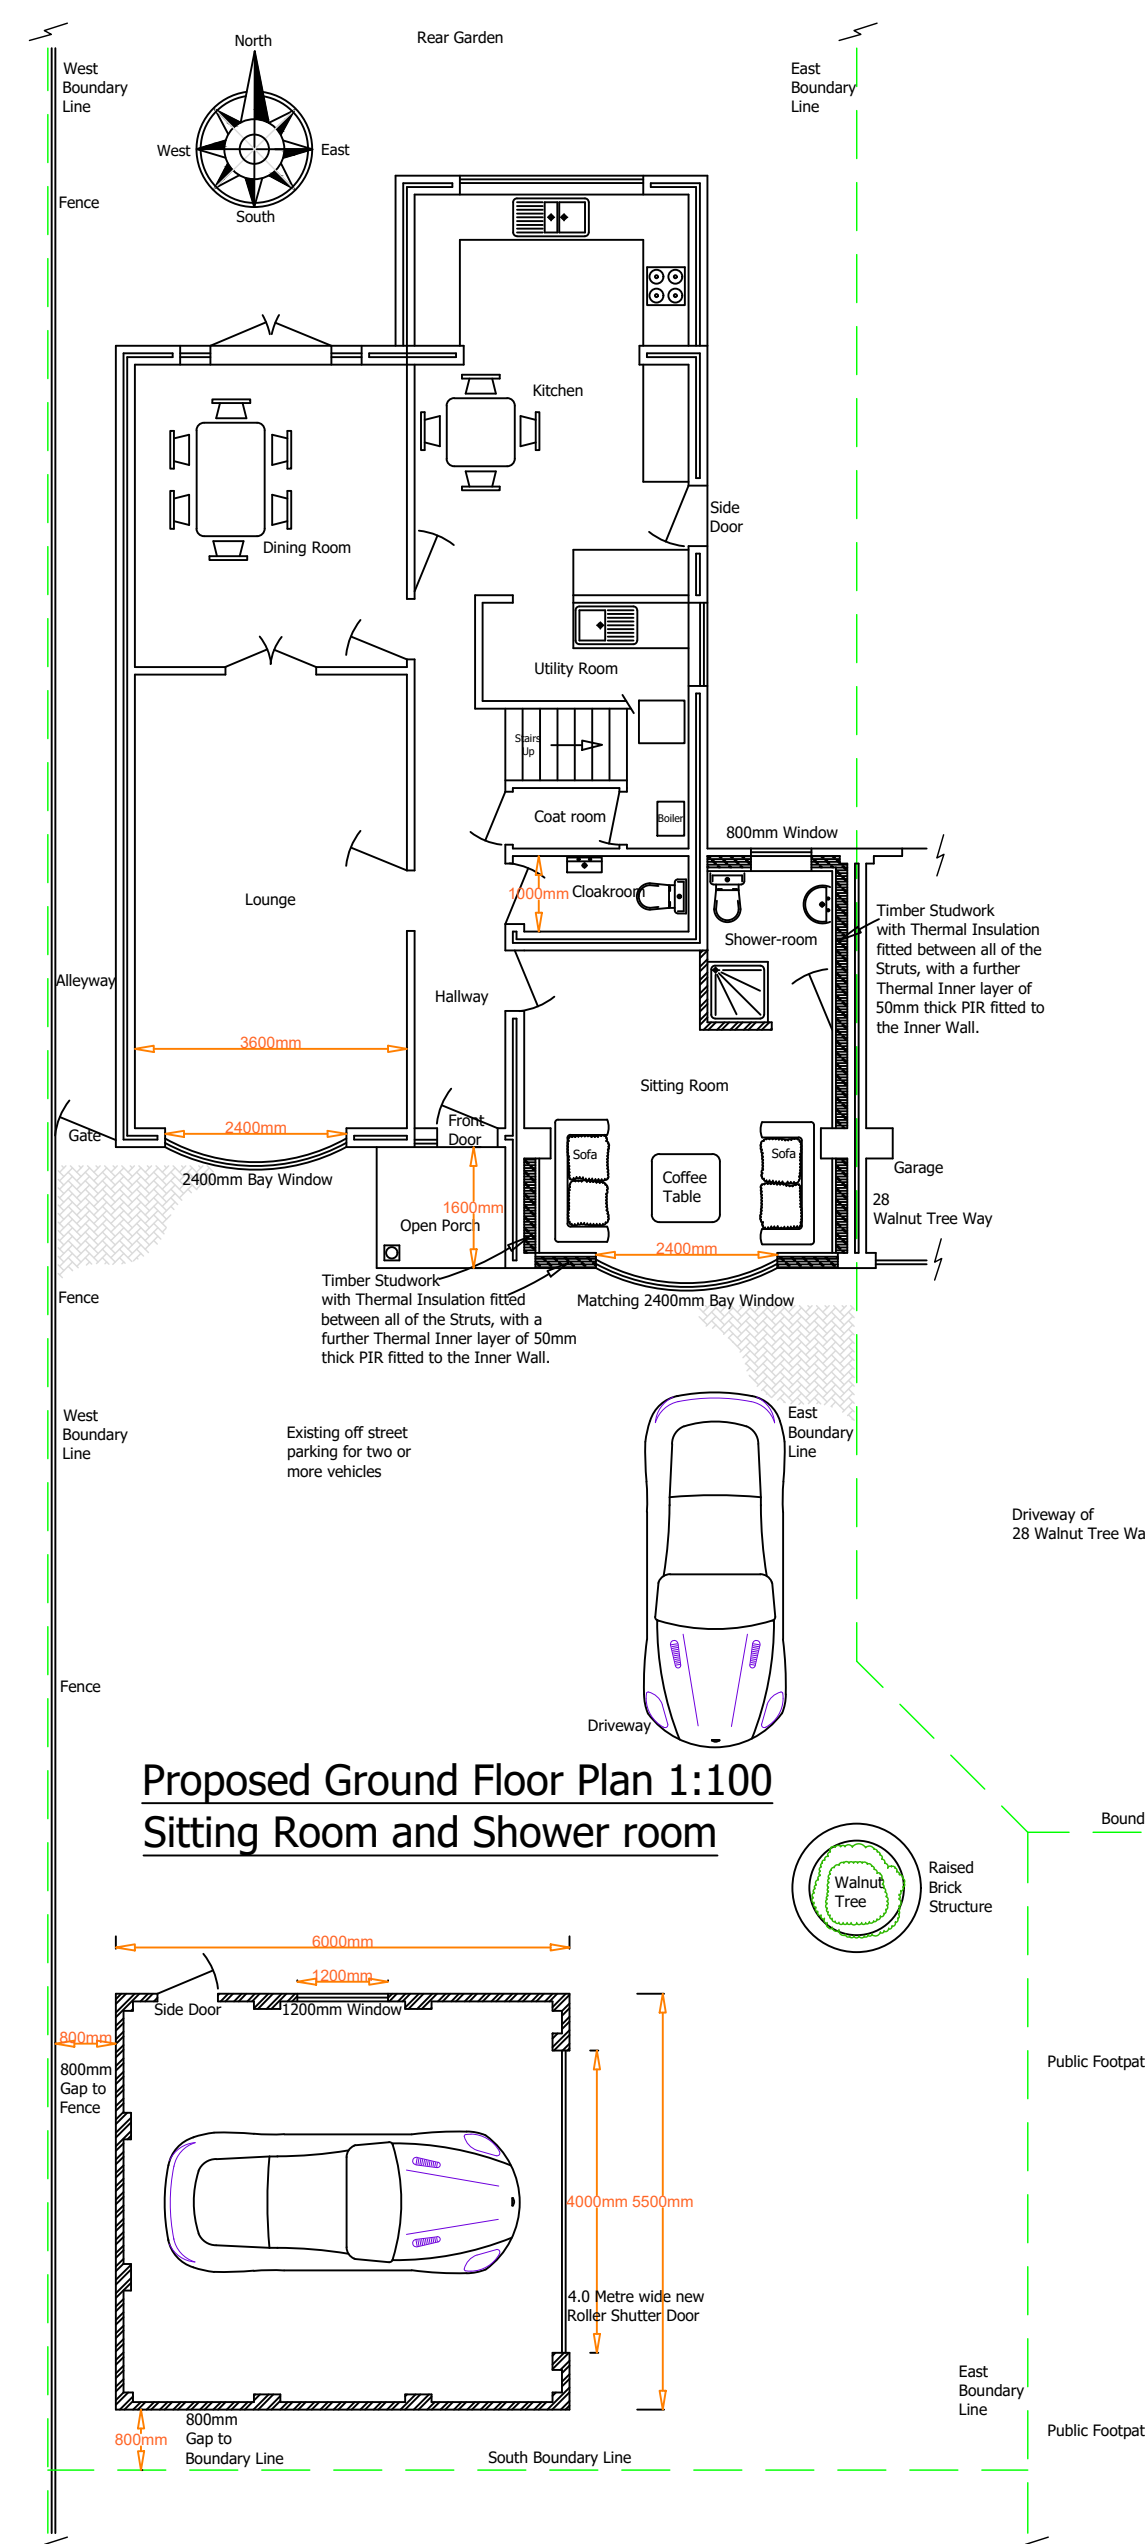
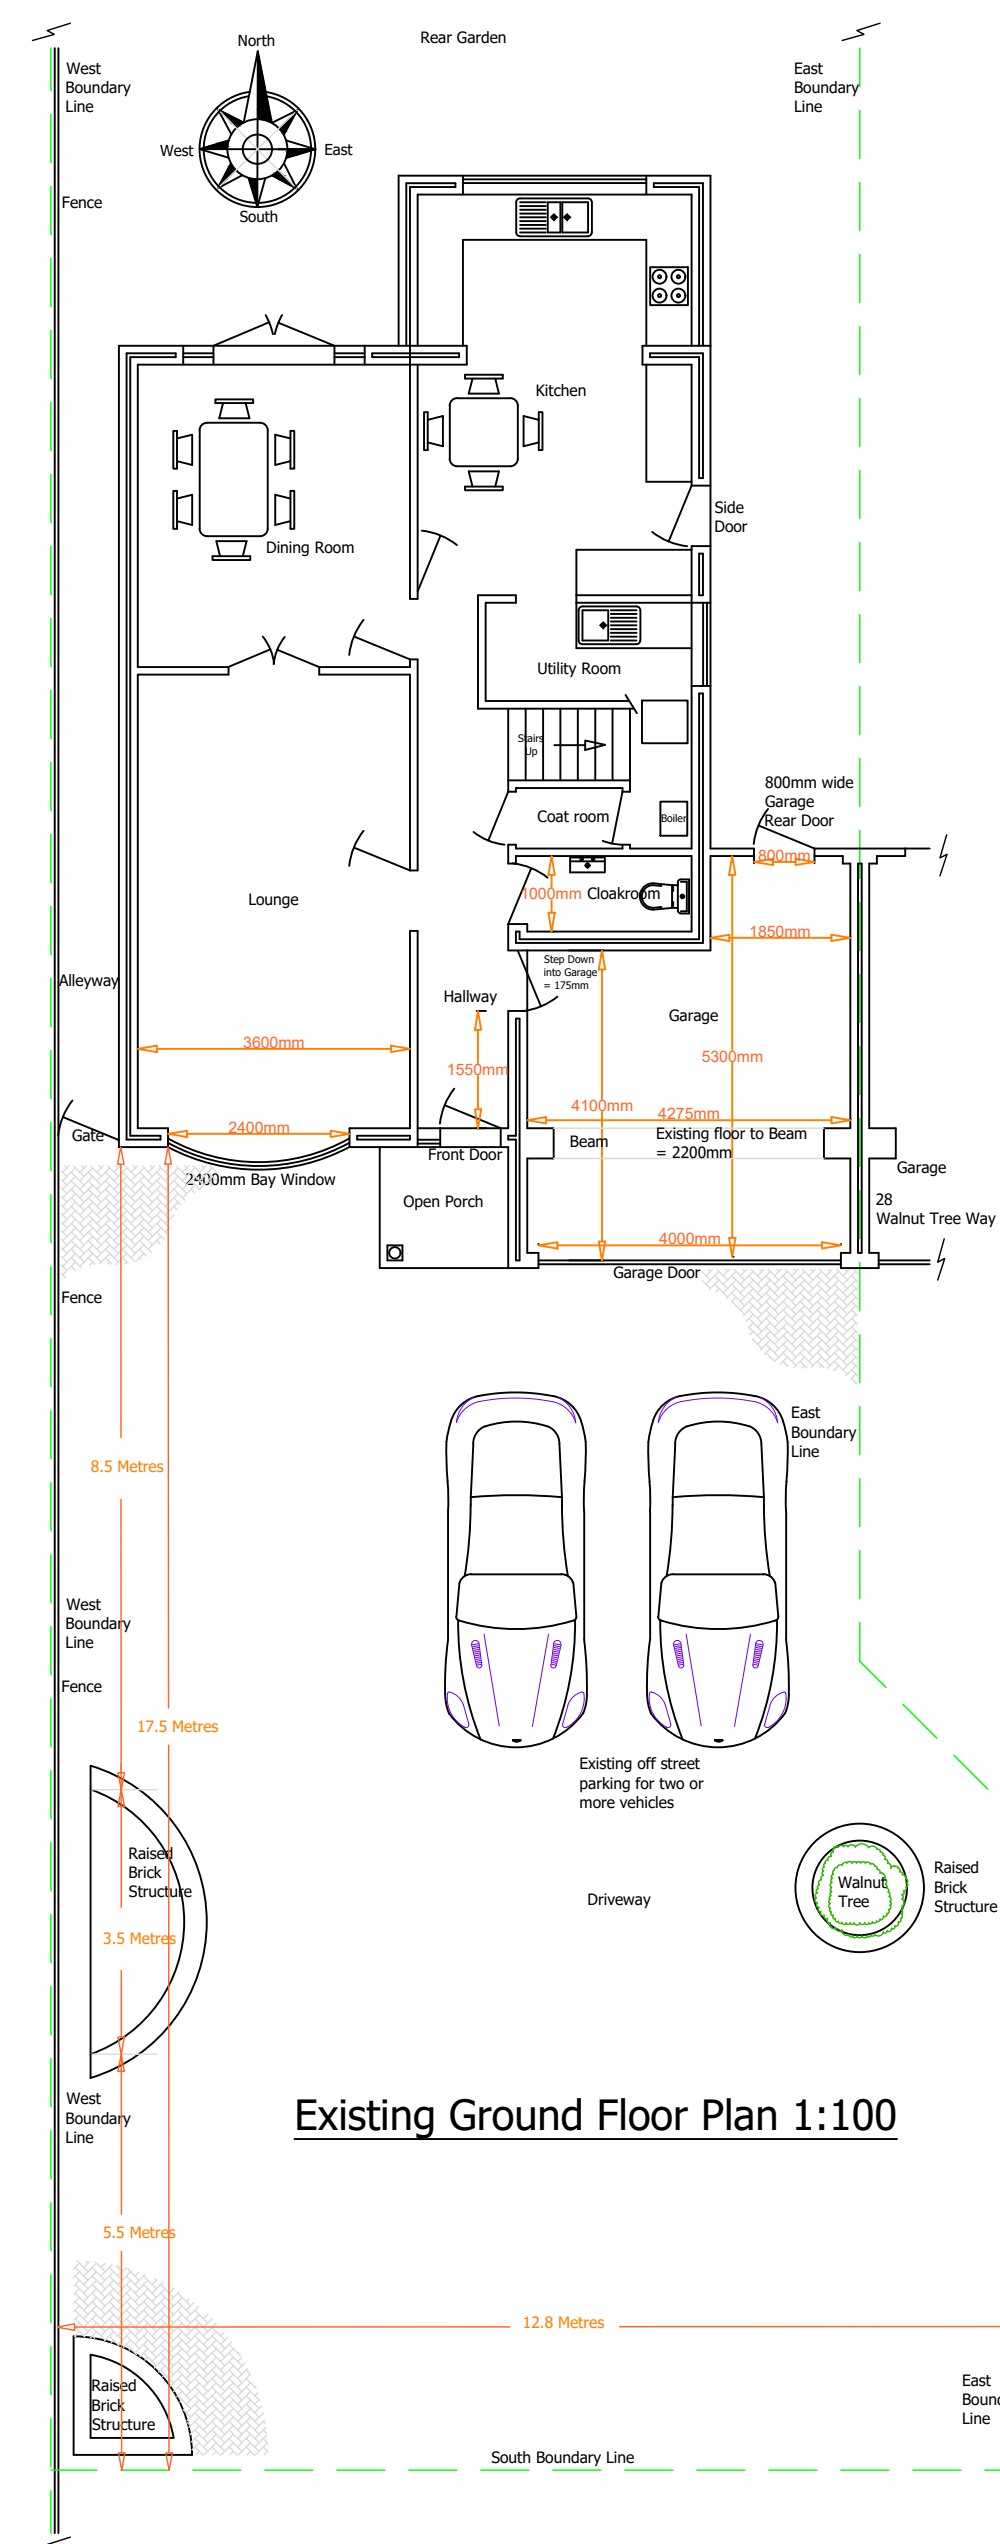
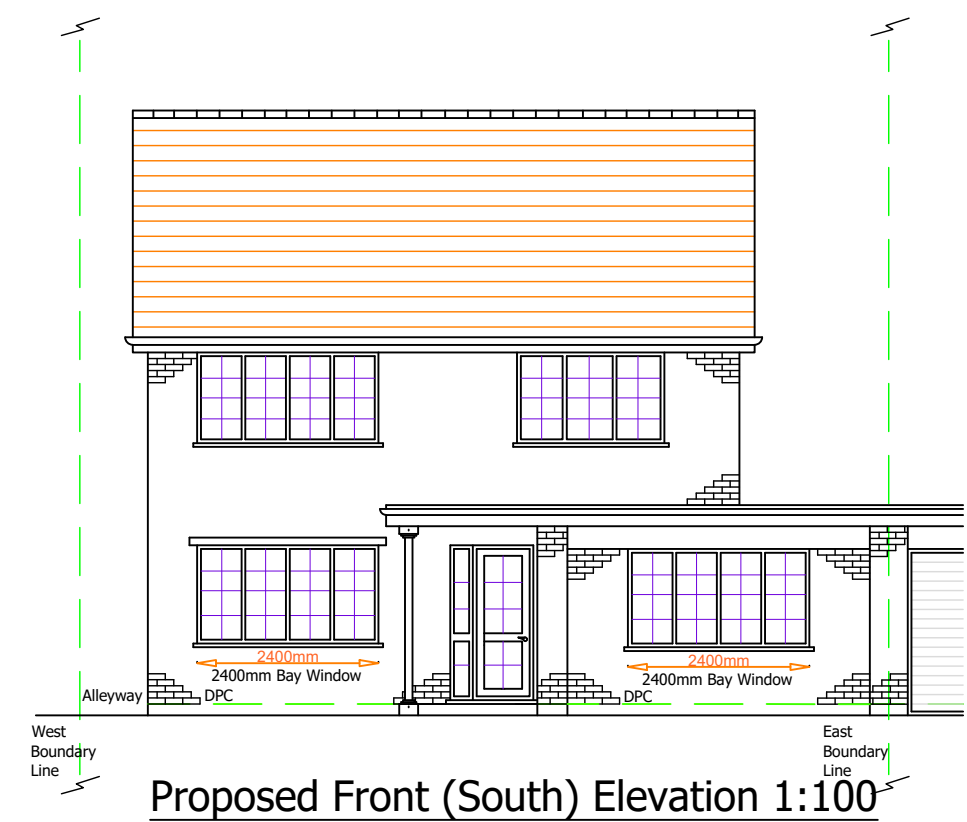


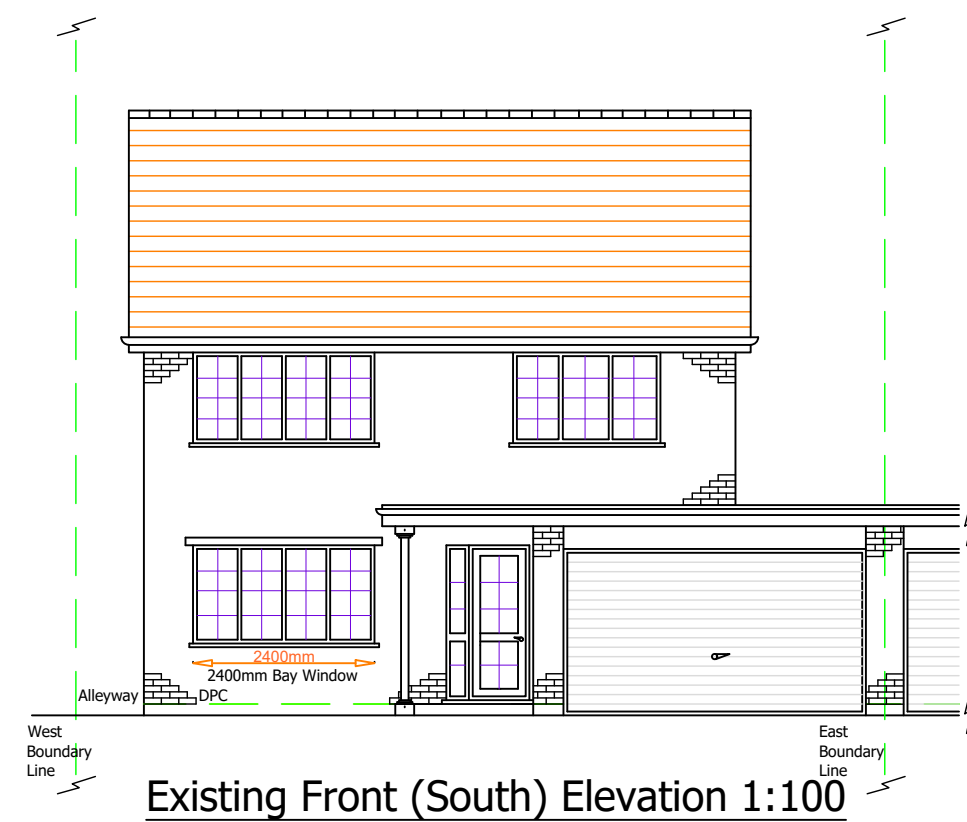

Conversion Chart	
100mm	= 4"
0.5m	= 1ft 8"
1.0m	= 3ft 3"
1.5m	= 4ft 11"
2.0m	= 6ft 6"
2.5m	= 8ft 2"
3.0m	= 9ft 10"
3.5m	= 11ft 6"
4.0m	= 13ft
4.5m	= 14ft 8"
5.0m	= 16ft 4"
5.5m	= 18ft
6.0m	= 19ft 8"
6.5m	= 21ft 6"
7.0m	= 23ft
7.5m	= 24ft 8"
8.0m	= 26ft 3"

Important Note - Cavity Wall Insulation
Can be either 100mm thick or 150mm thick.
100mm thick insulation makes new extension brick & Block walls a Total thickness of 300mm.
150mm thick insulation makes new extension brick & Block walls a Total thickness of 350mm.
150mm thick Insulation Cavity Batts to be (TP Dry-Therm) or 90-100mm Insulation thick Rigid Interlocking Polyisocyanurate (PIR) Cavity Batts.

Planning Application Drawing

Construction Notes
Before any Building work is to commence depending on the design of the existing traditional trench foundations, and any existing slab foundations are to be excavated and examined to determine their construction quality and depth, then the design of the new foundations can be confirmed by the appointed Building Control Officer. These existing foundations may require exposing at more than one location.
The dimensions on this drawing are for guidance only. The builder is to measure the actual sizes on site before the commencement of work.
All building materials, components and workmanship is to be constructed in strict accordance with the relevant British Standards and Approved Codes of Practice (ACOPs), and in strict adherence to the building material manufacturers recommended guidance and instructions.
Simon Vinall and Meopham Architectural Design accept no liability for the builders quotations, quality of workmanship, and accuracy of any of the dimensions of the on-site construction. Depending on Design the issuing of Party Wall notices maybe required. (1st June 2023)

Design Notes,
Conversion of the existing Integral Garage to a habitable space, with a new detached garage constructed in the driveway.

30 Walnut Tree Way
Meopham,
Kent, DA13 0EH

mad
meopham
architectural
design
1998 - 2023
25 Years
Creative Solutions
Designed for Life
PROFESSIONAL
DESIGN &
PLANNING

Drawing No. MAD-507-04
Drawing Size A1
Date 3rd November 2025

Meopham Architectural Design
Park House Gardens, Tunbridge Wells, TN4 0NQ
mob. 07940 888080 ~ office. 01892 539687
web www.madofmeopham.co.uk