




Proposed Side Elevation - 1:50 NORTH WEST



Proposed Side Elevation - 1:50 SOUTH EAST

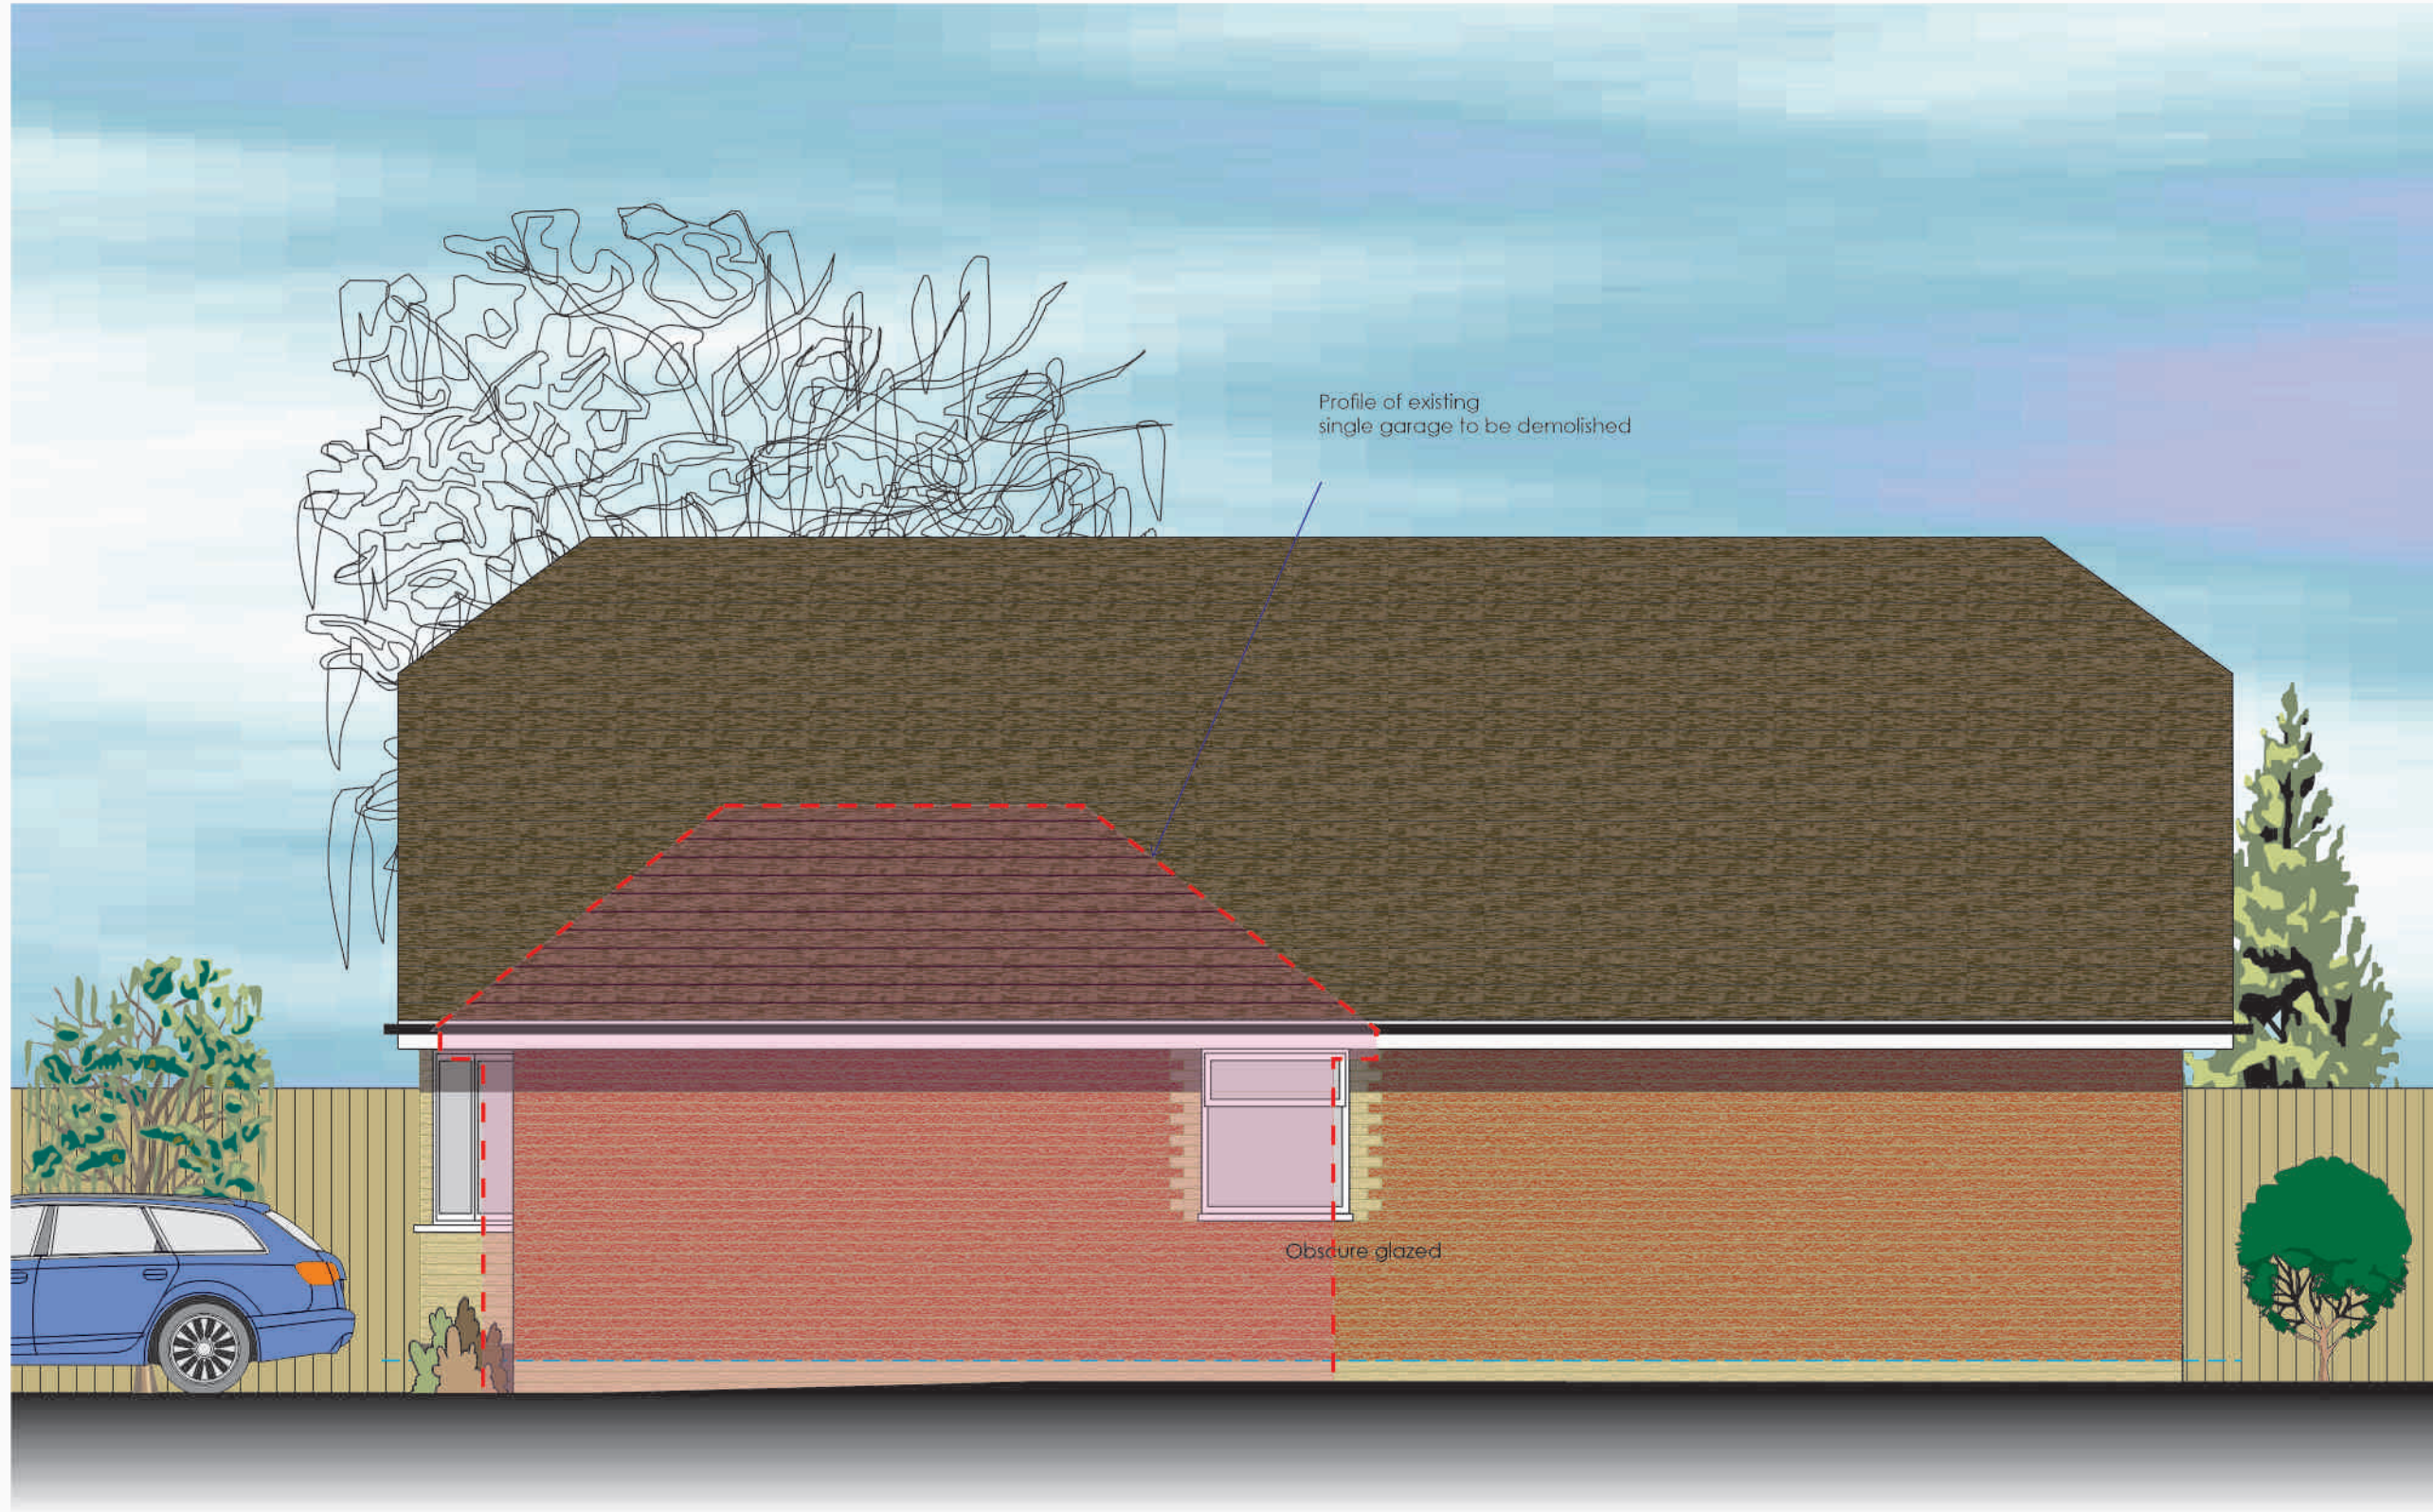

D. Roof changes
C. Roof changes
B. Client changes
A. Client changes

REVISIONS

SCALE: 1:50 DRAWN: RFW

DATE: July 2023

PROJ: Proposed Elevations Side South East and Rear North West

PROJECT:
Proposed Rear Extension
72 Beechwood Drive
Meopham Kent DA13 0TX
for: Mr N Donchev

WARD + ASSOCIATES

THE HOO WROTHAM ROAD
MEOPHAM GRAVESEND KENT DA13 0HP

T: 01474 814196 M: 07771 843940
E: admin@wardassociates.co.uk W: www.wardassociates.co.uk
Skype User Name: rogerwardassociates

0923.WD.06b

D