


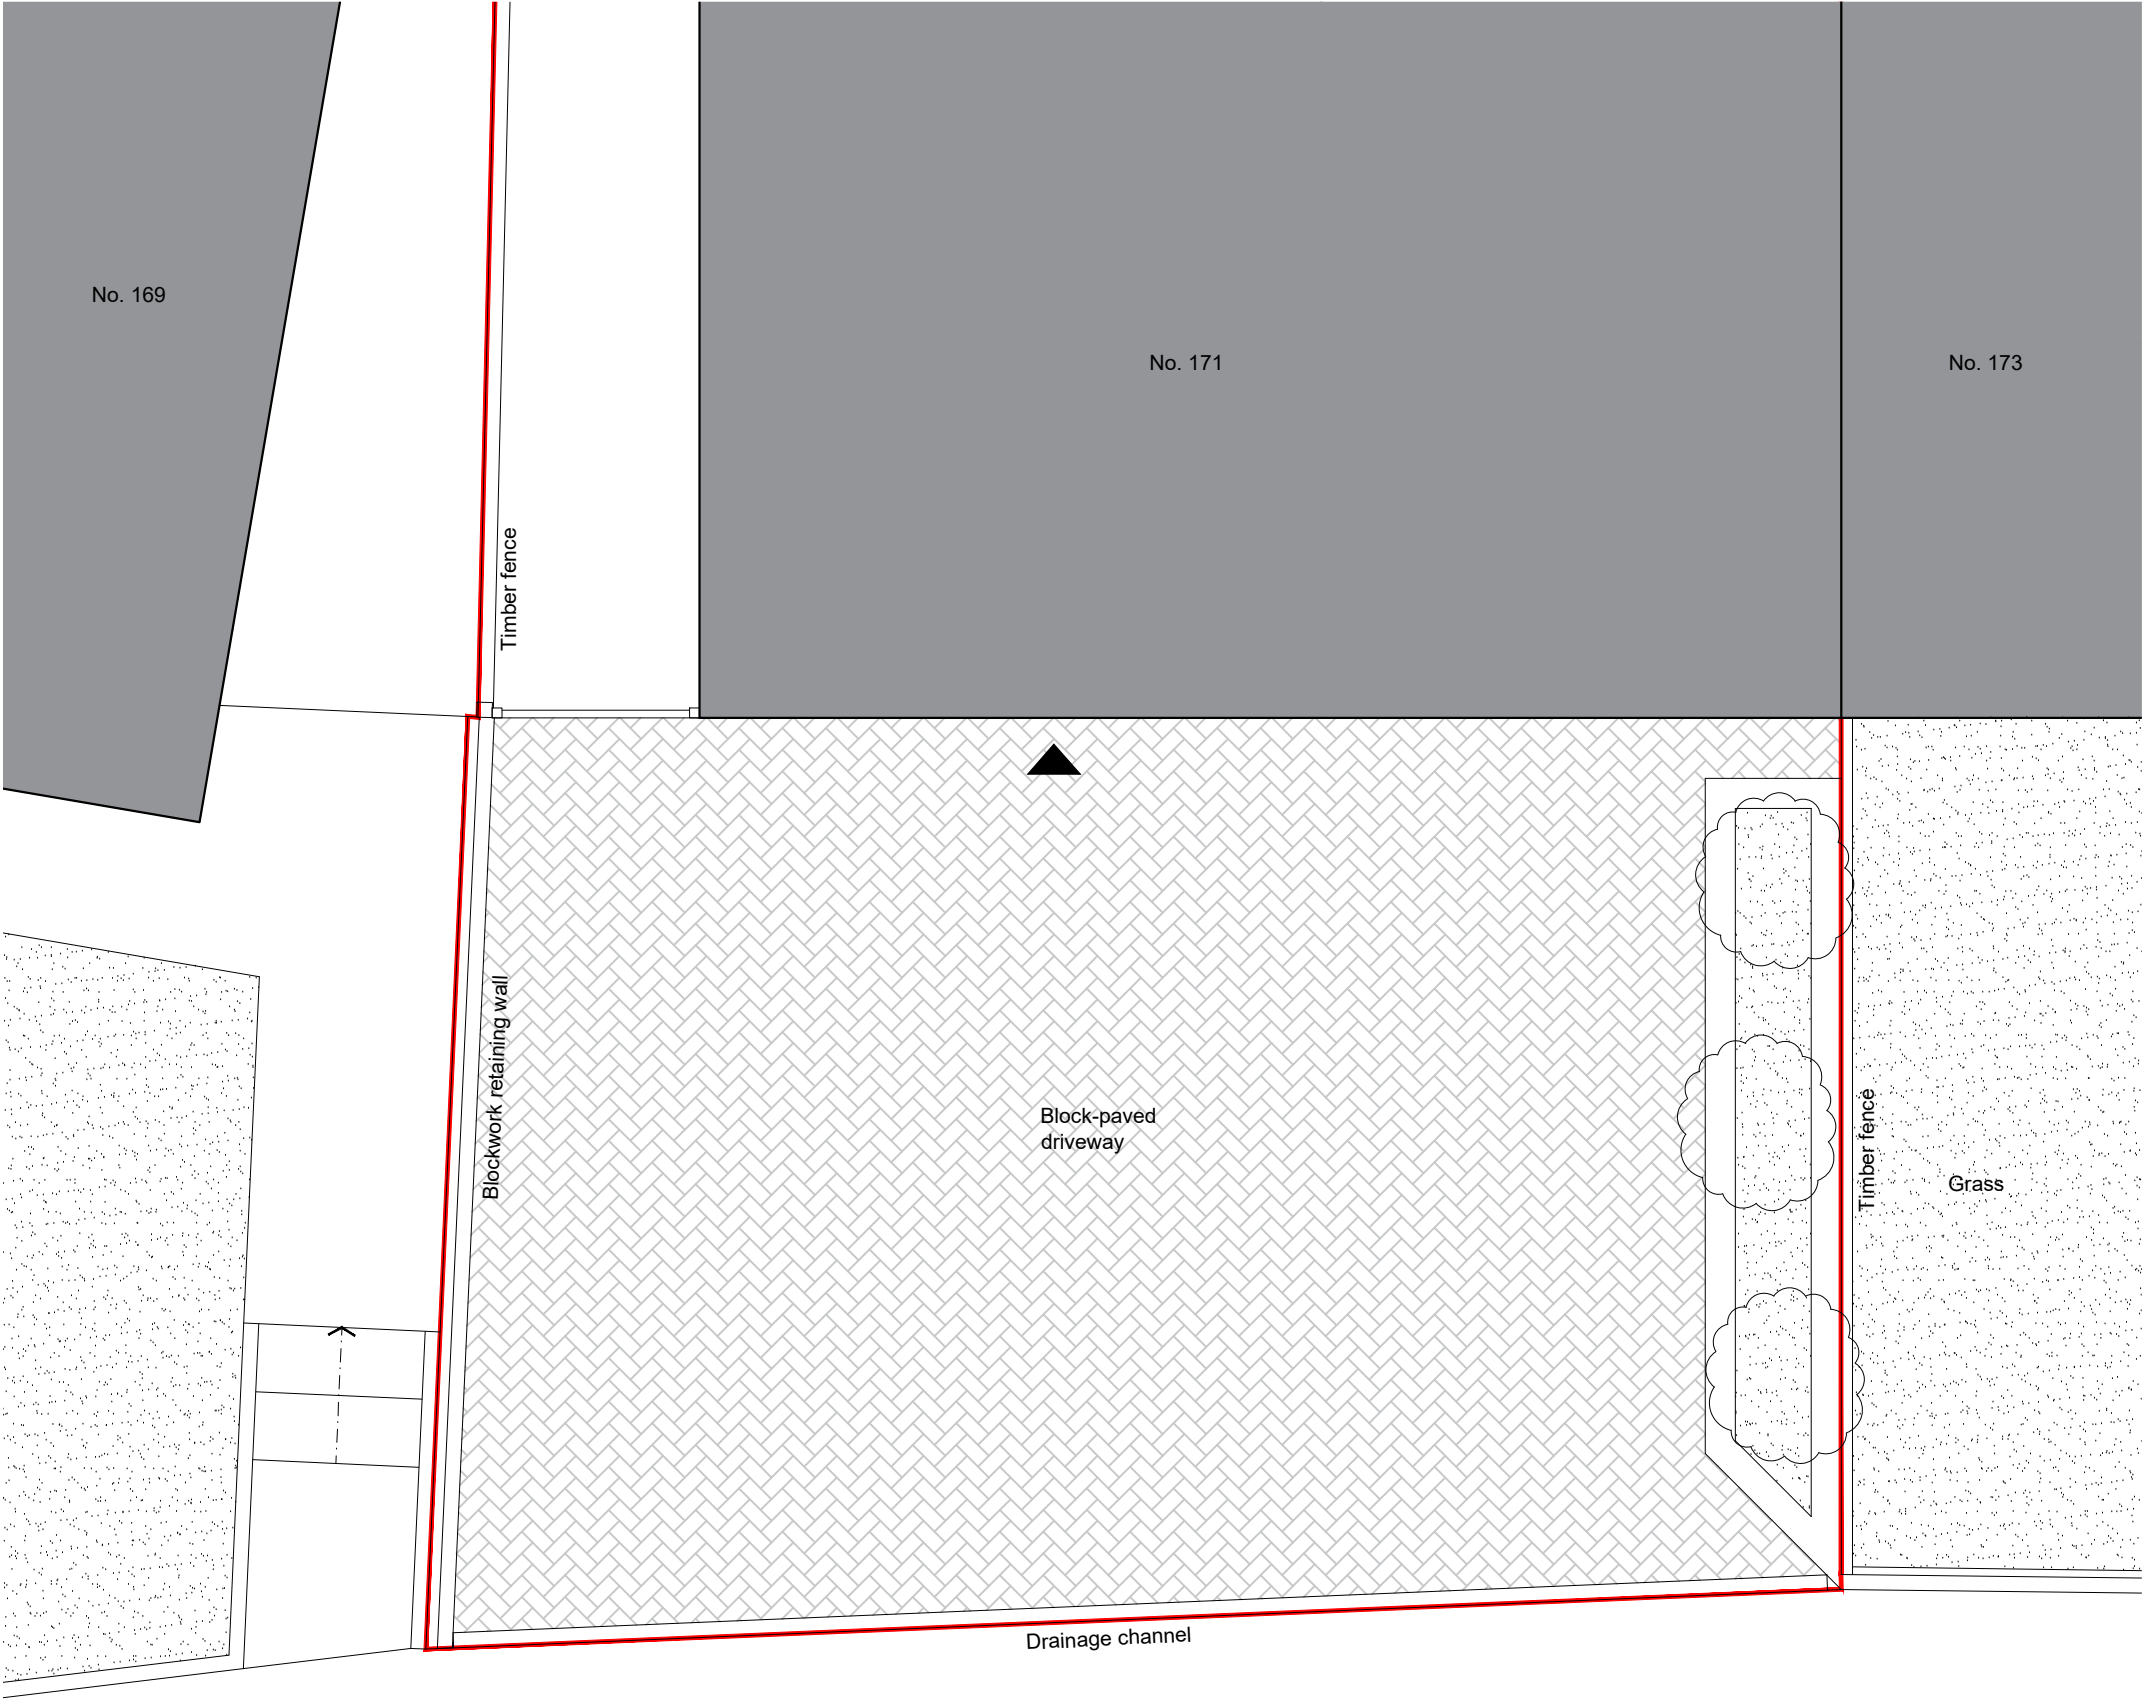

Tarmac Pavement

Street light

Dropped curb

Concrete curb

Tarmac Roadway

ST HILDA'S WAY

Proposed Landscape Plan

Scale 1:50

Scale in millimetres



rev. date

CLIENT: Philip Bunkall

JOB 3159 - St Hilda's Way
Gravesend

DWG. TITLE Proposed Landscape Plan

DATE
26.08.23

DRAWN BY
GT

SCALE
1:50@A3

DWG. NO

101