



No. 171

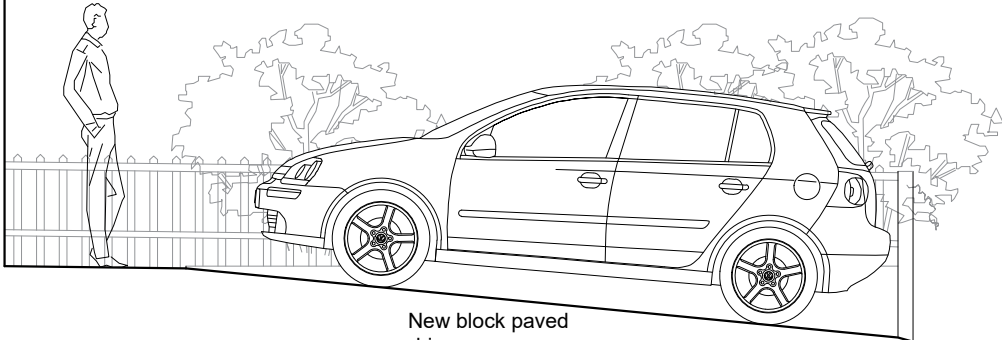

ST HILDA'S WAY

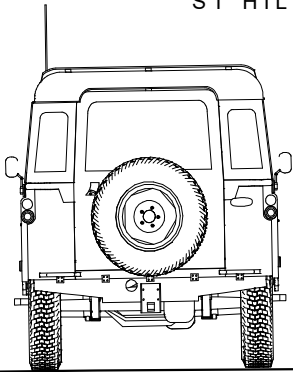

Proposed Section AA


Scale 1:50

Scale in millimetres



No. 171

No. 173

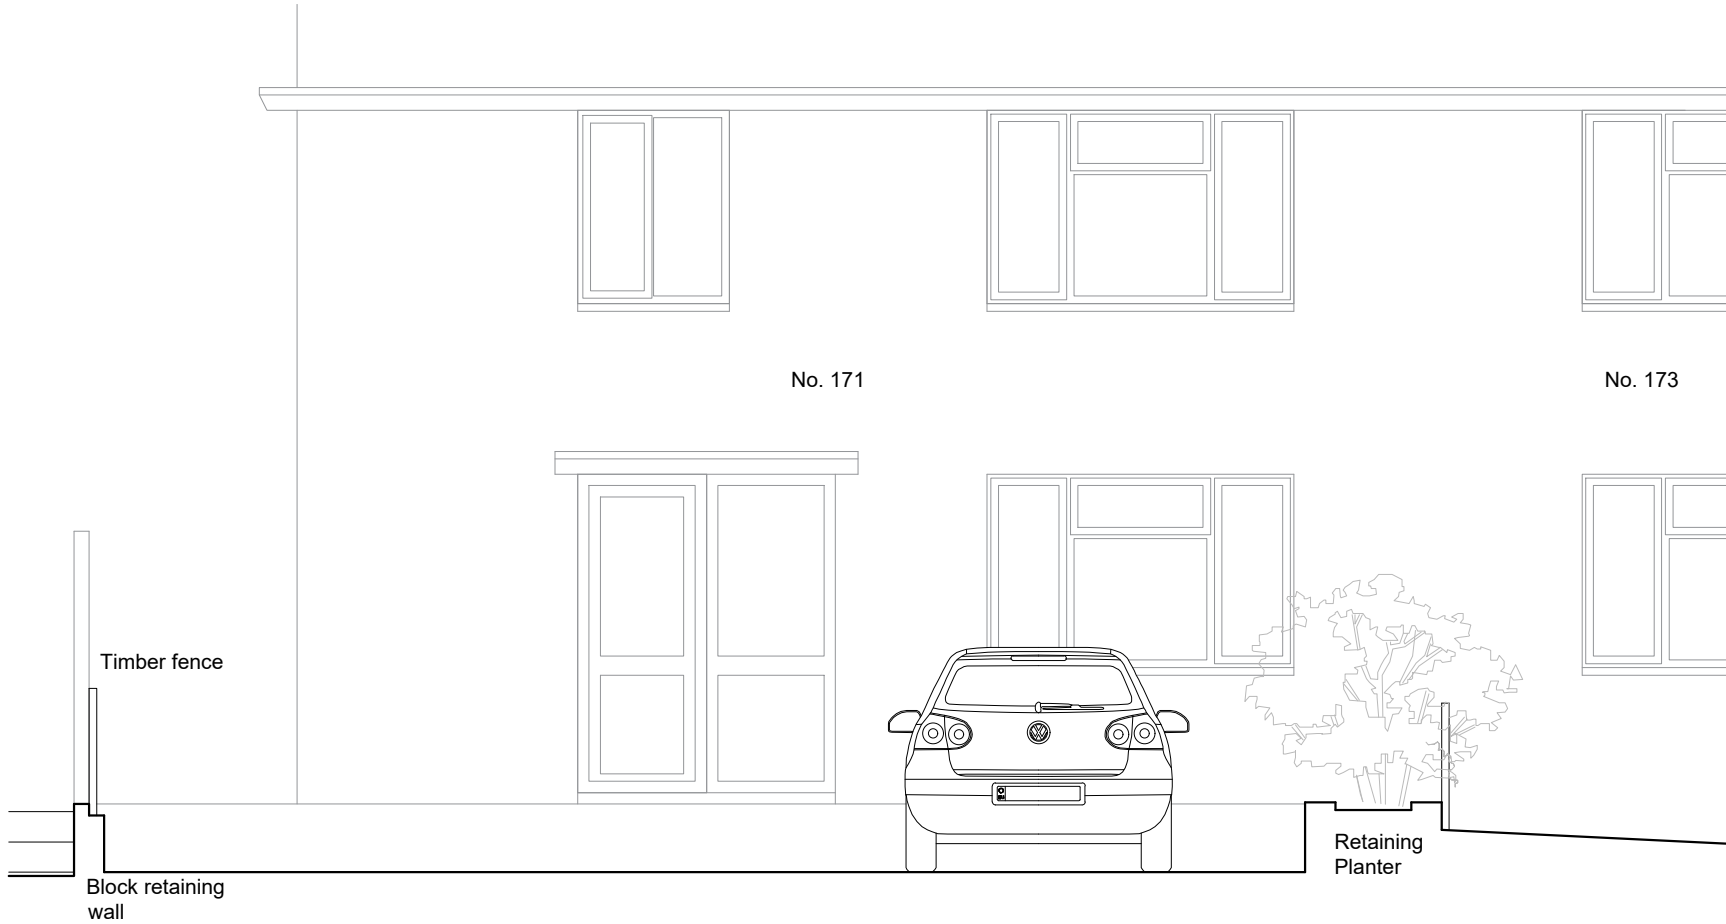

Proposed Section BB

Scale 1:50

Scale in millimetres



rev. date

CLIENT: Philip Bunkall

JOB 3159 - St Hilda's Way
Gravesend

DWG. TITLE Proposed Sections

DATE 26.08.23 DRAWN BY GT SCALE 1:50@A3

DWG. NO

110