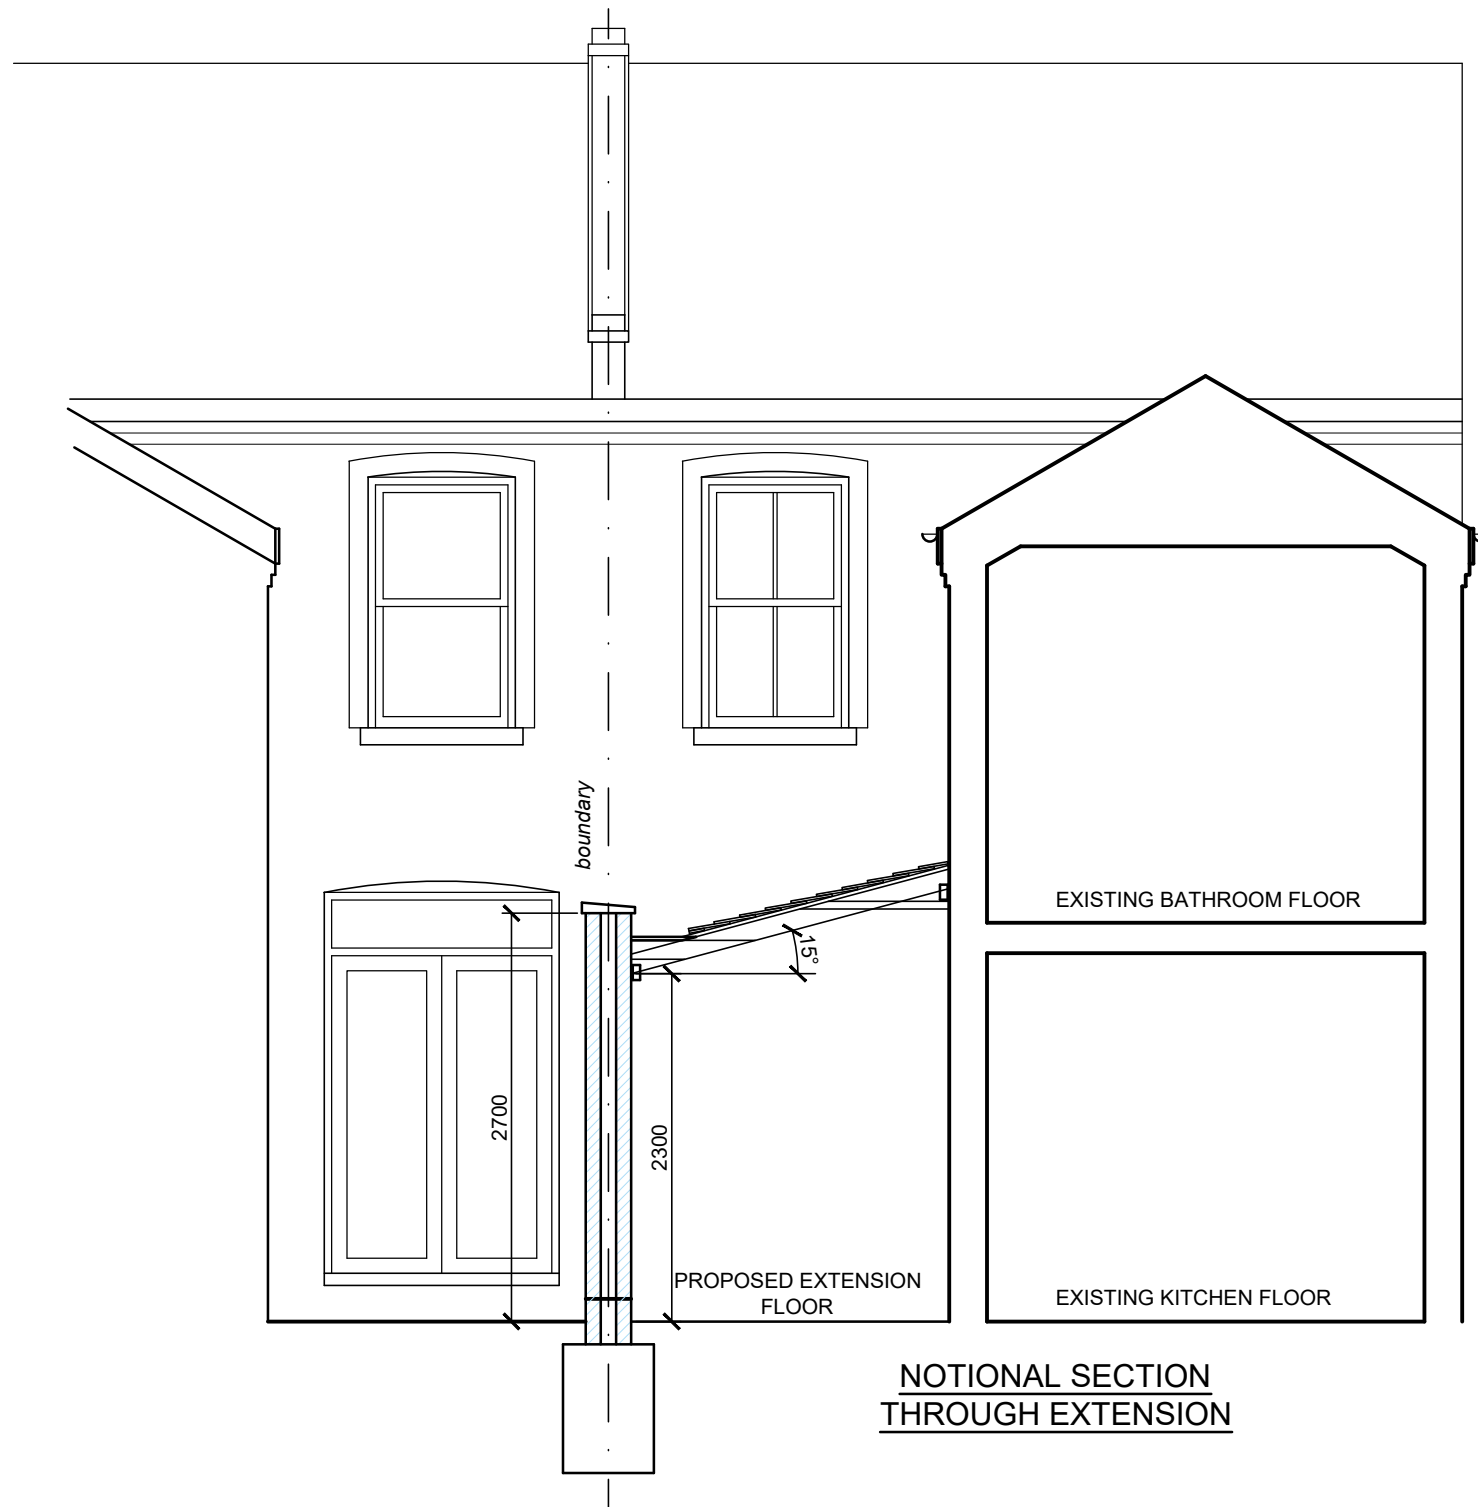


Date	No	Revision
Penfold Project Services		
Epmarket, Wrotham Road, Meopham, Kent, DA13 0JH Telephone: 01474 816690 e-mail: apenfold448@btinternet.com		
Job Title:	27 WHITHILL ROAD GRAVESEND KENT DA12 5PE	
Dwg Title:	NOTIONAL SECTION THROUGH EXTENSION	
Scale:	1:50 @ A3	
Dwg No.:	06	
Date:	July 2023	