



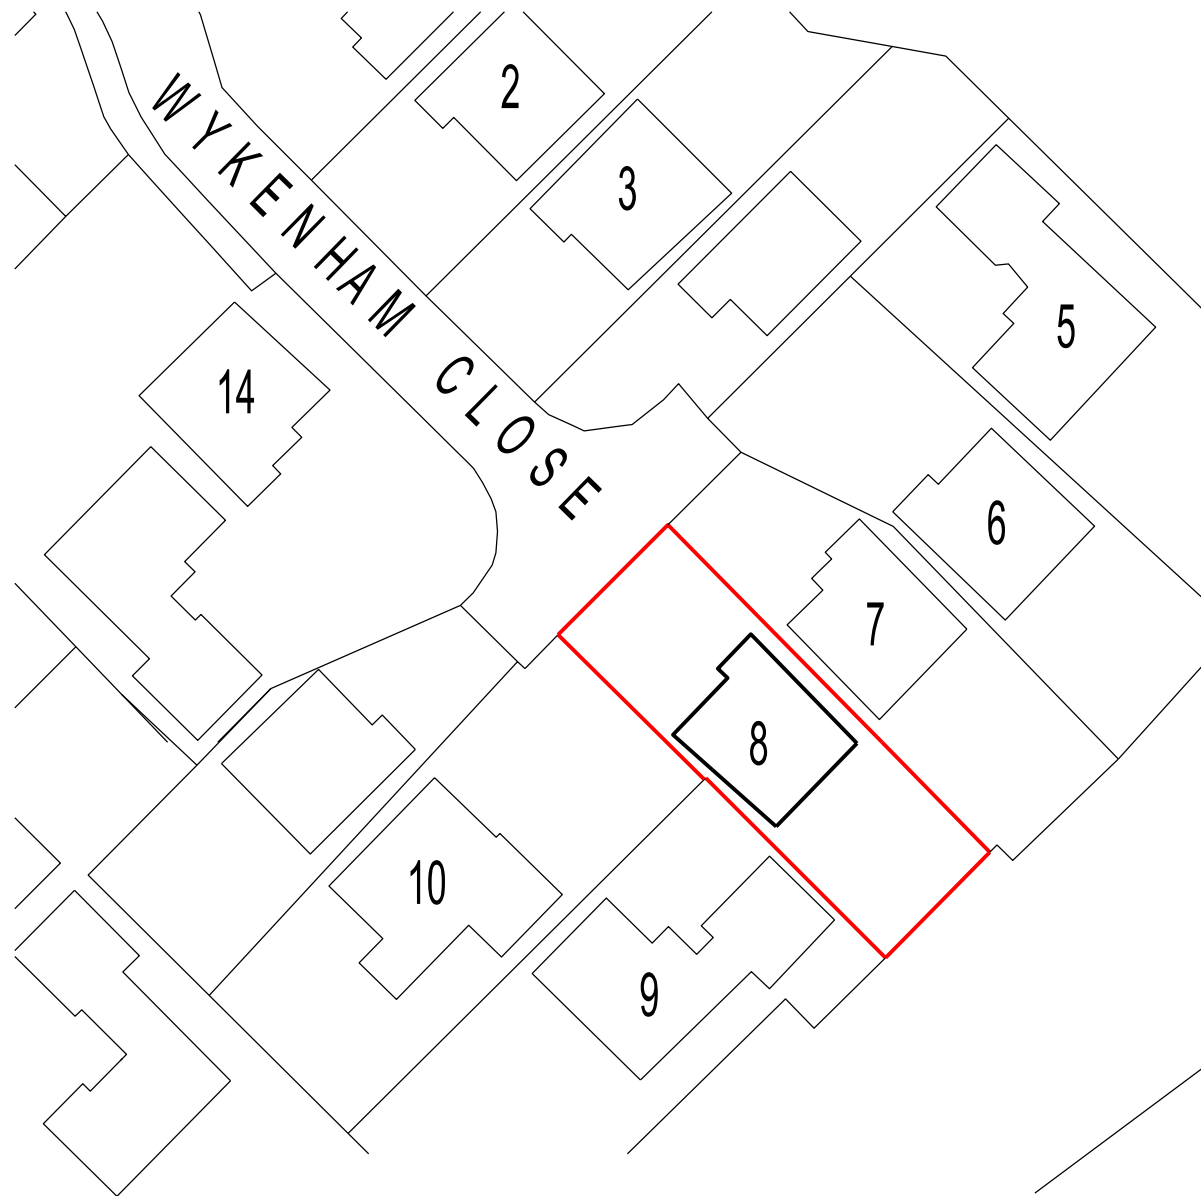

EXISTING BLOCK PLAN scale 1:500

0 5 10 15 20 25 50 metres

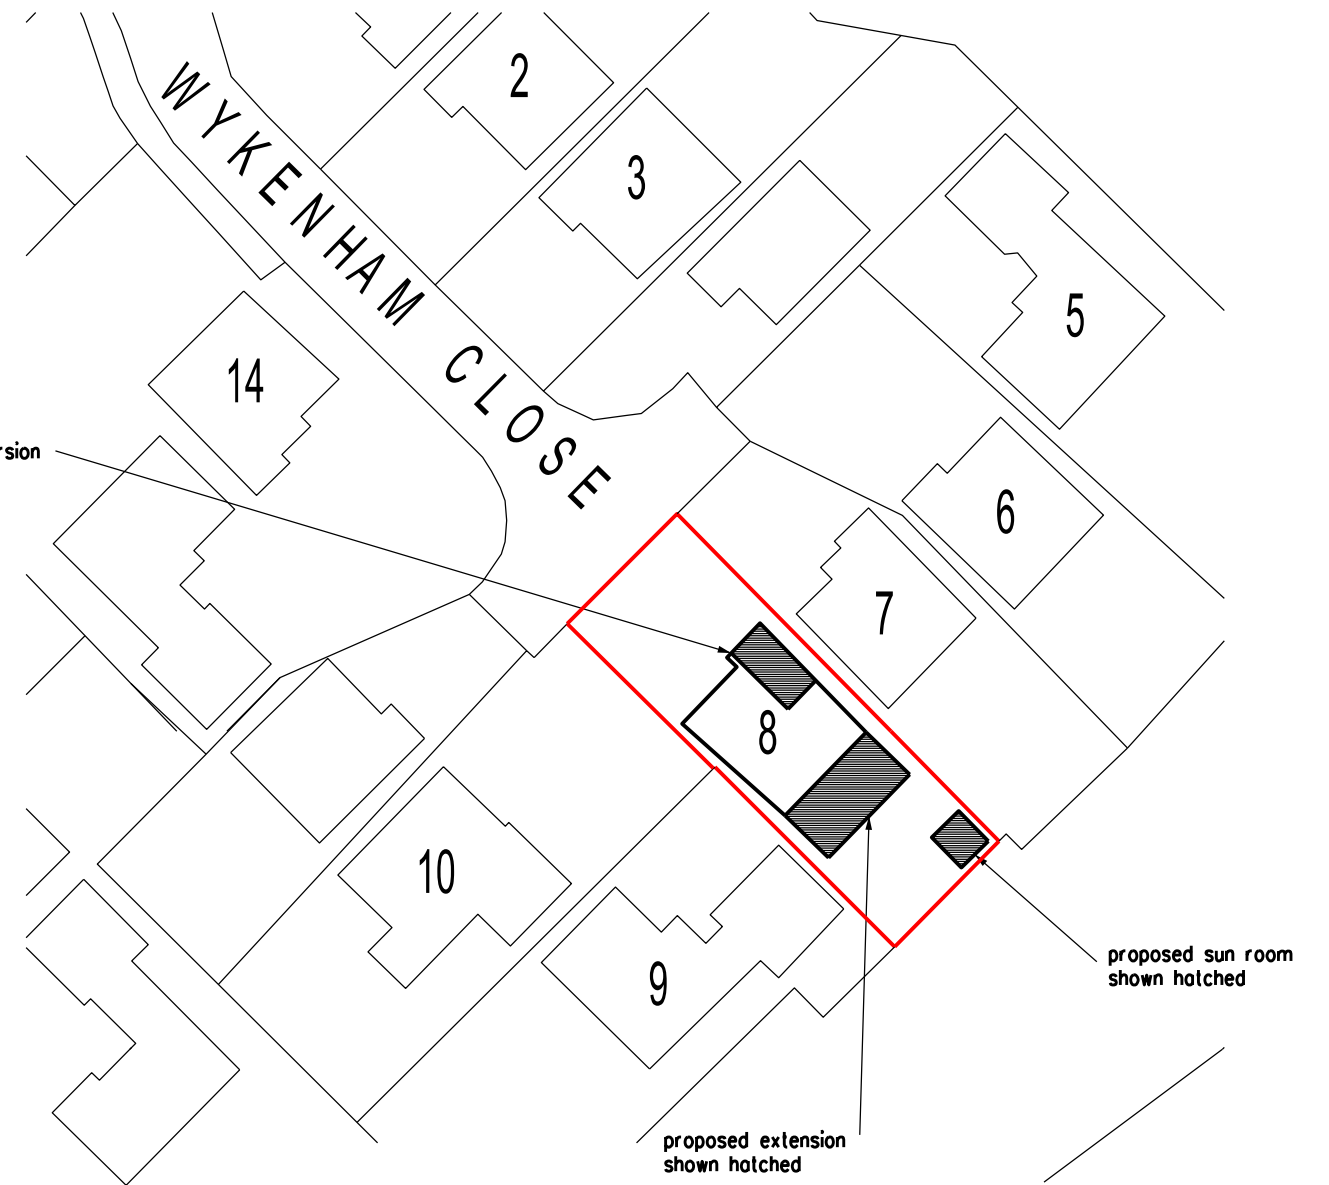

PROPOSED BLOCK PLAN scale 1:500

0 5 10 15 20 25 50 metres



REVISION	DATE
ARCHITECT	
TAARCHITECTS 11 JOYDENS WOOD ROAD BEXLEY KENT DA5 2HS Tel 07905 130591 ta140256@googlemail.com	
JOB	
SINGLE STOREY REAR EXTENSION & GARAGE CONVERSION AT 8 WYKENHAM CLOSE GRAVESEND KENT DA12 4QL	
DRAWING	
EXISTING & PROPOSED SITE BLOCK PLANS	
SCALE	DATE
1:500 AT A3	JULY 2023
DRAWING NO.	
GP/02	