


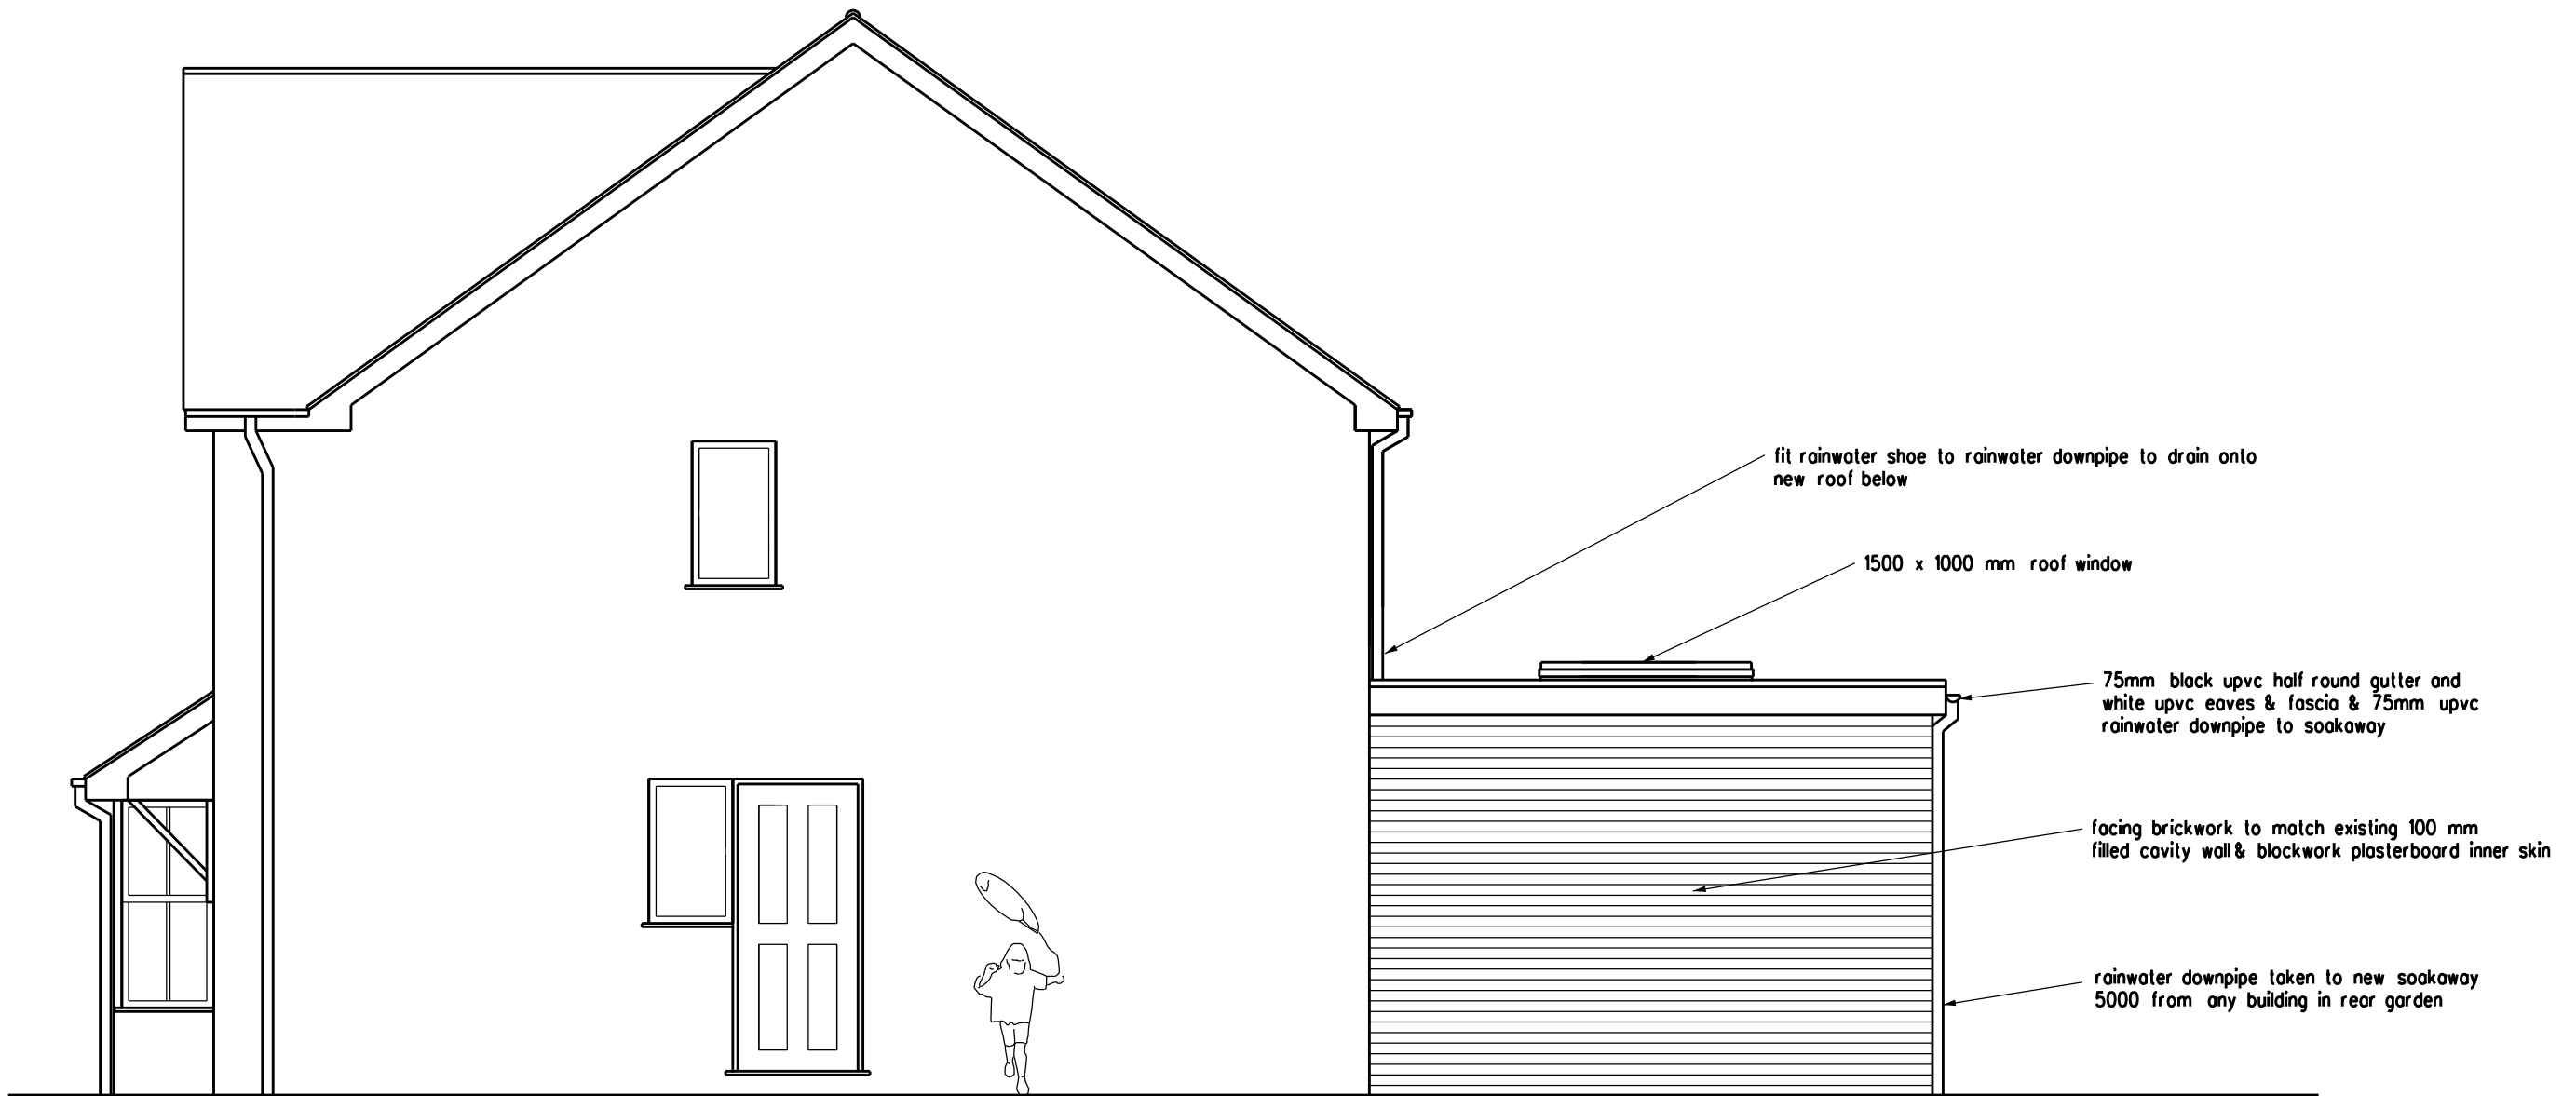

PLANNING APPLICATION

REVISION DATE

ARCHITECT
TAARCHITECTS
11 JOYDENS WOOD ROAD BEXLEY
KENT DA5 2HS Tel 07905 130591
ta140256@googlemail.com

JOB
SINGLE STOREY REAR EXTENSION
& GARAGE CONVERSION
AT 8 WYKEHAM CLOSE
GRAVESEND KENT
DA12 4QL

DRAWING
PROPOSED SIDE ELEVATION
FACING No 9 WYKEHAM CLOSE

SCALE DATE
1:50 AT A3 JUNE 2023

DRAWING NO.
GP/08

0 1 2 3 4 5 metres