
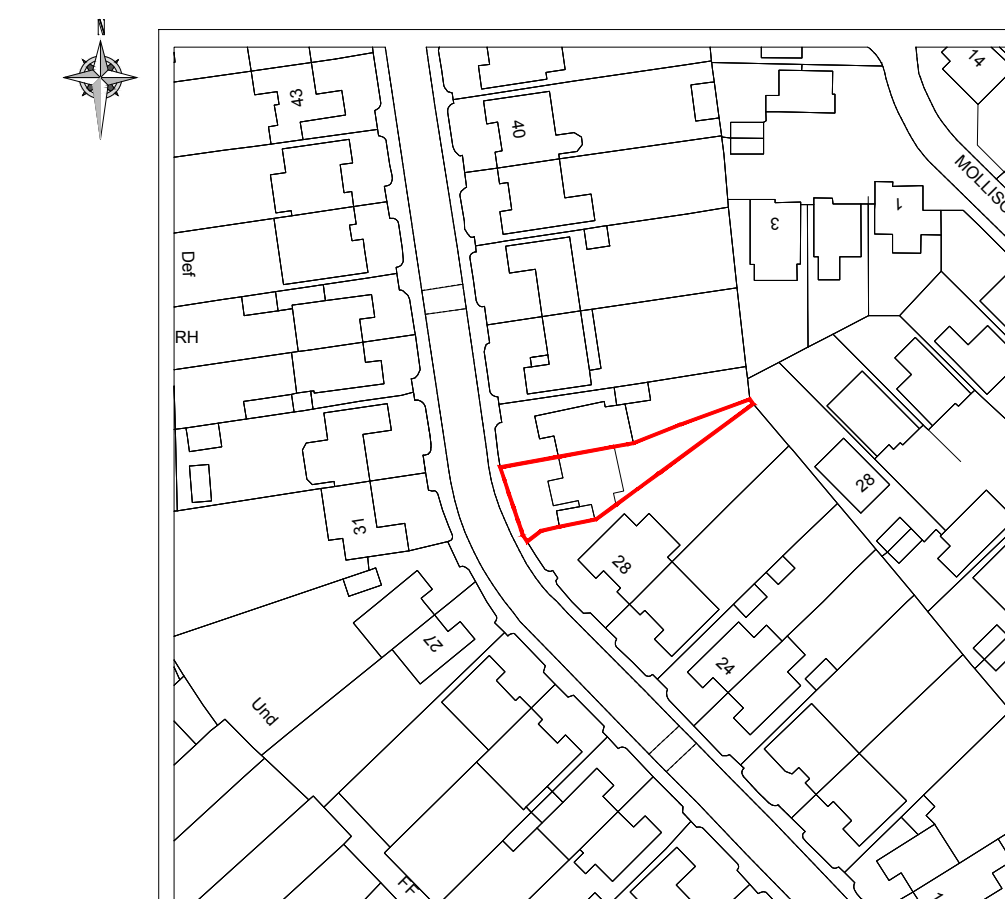
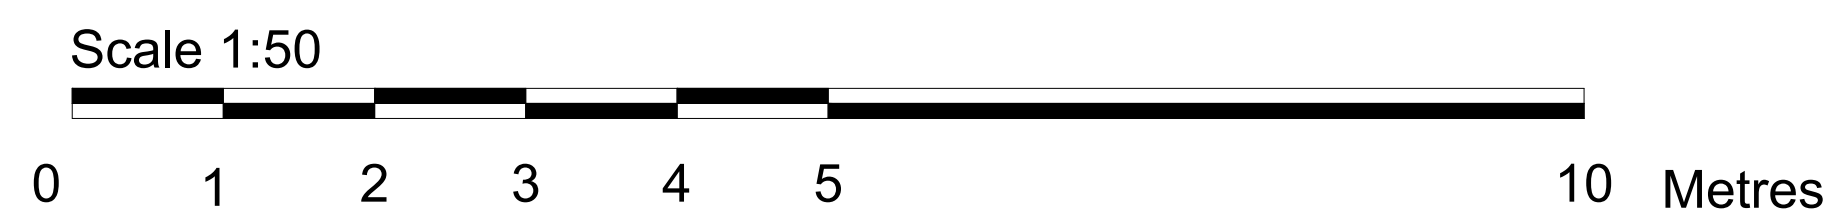
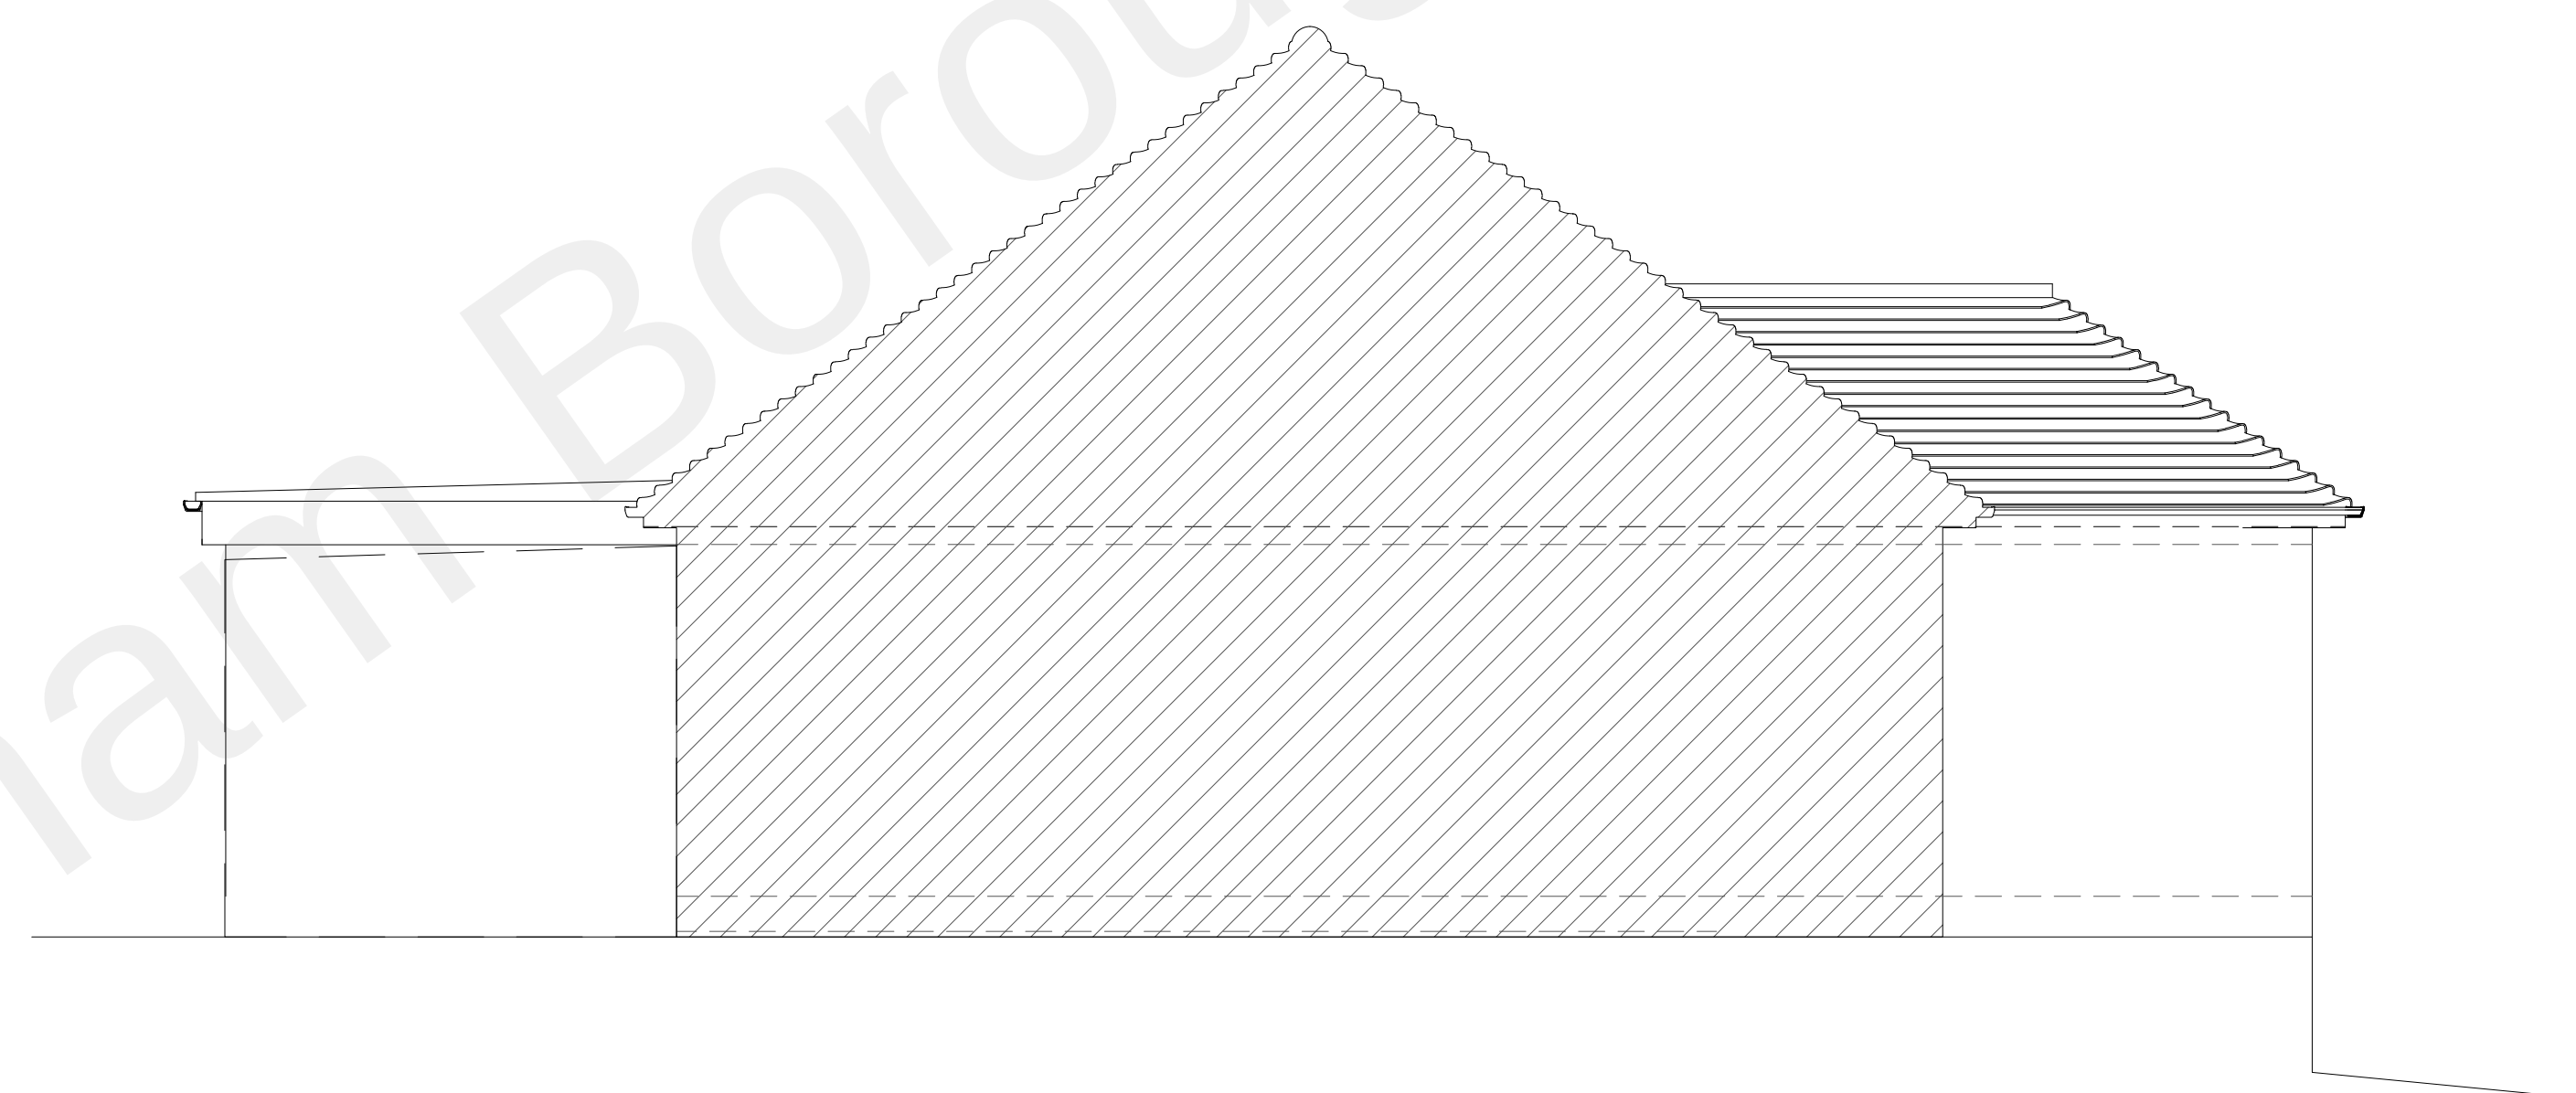
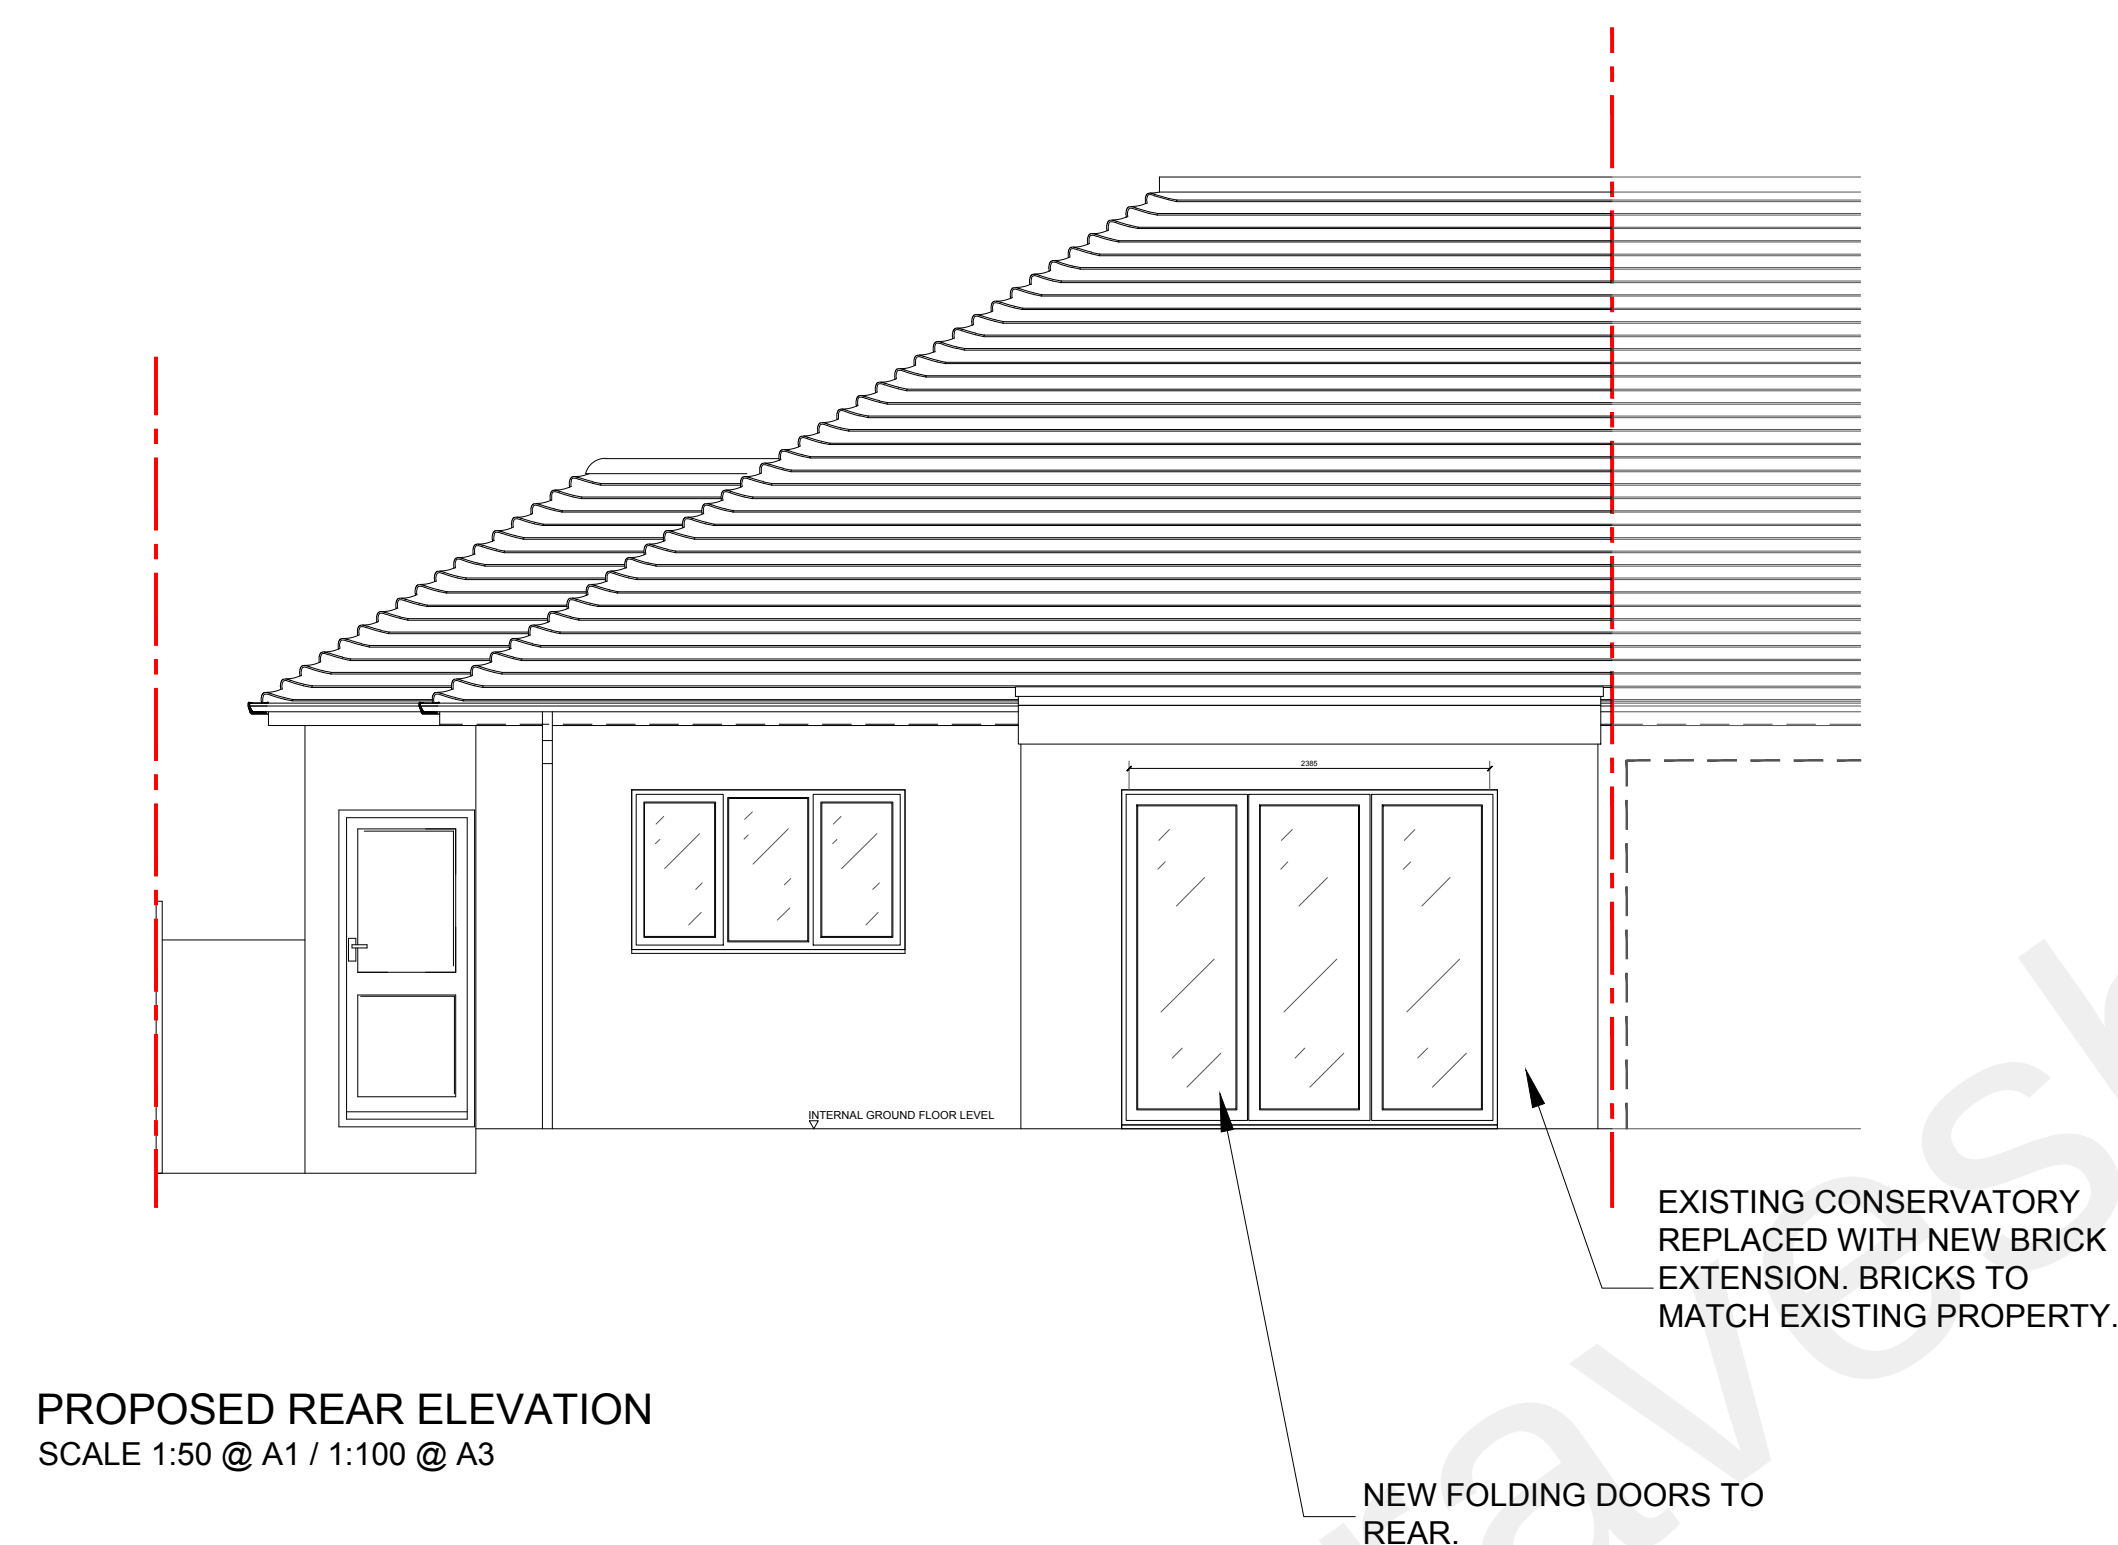
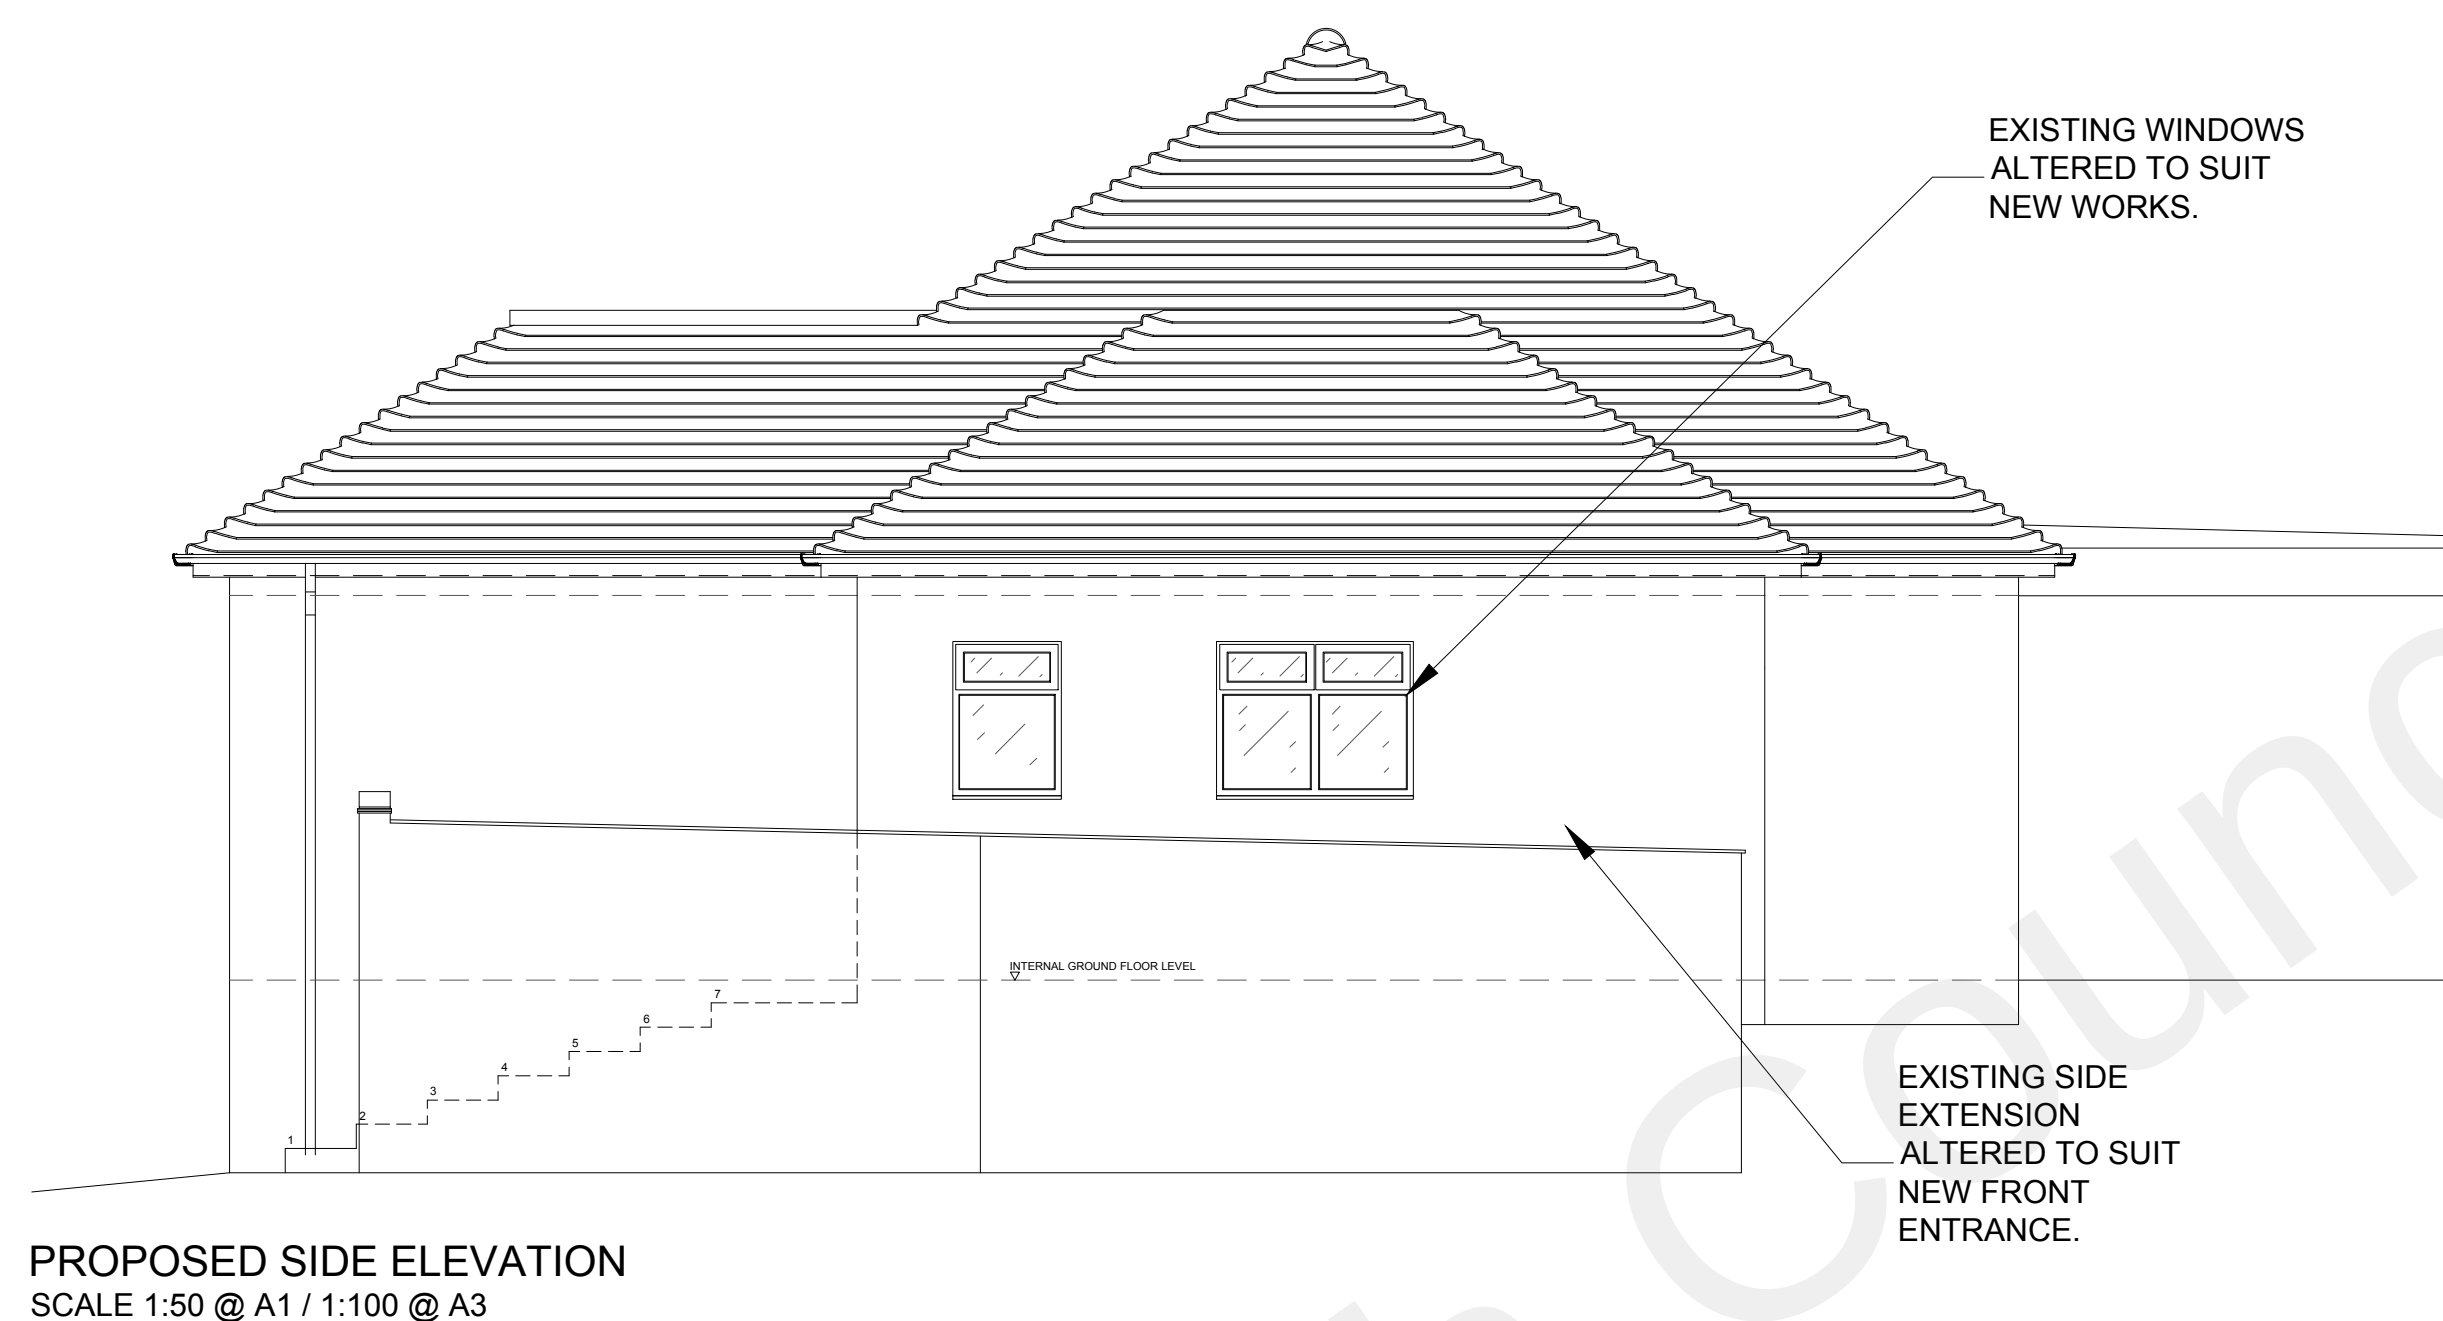


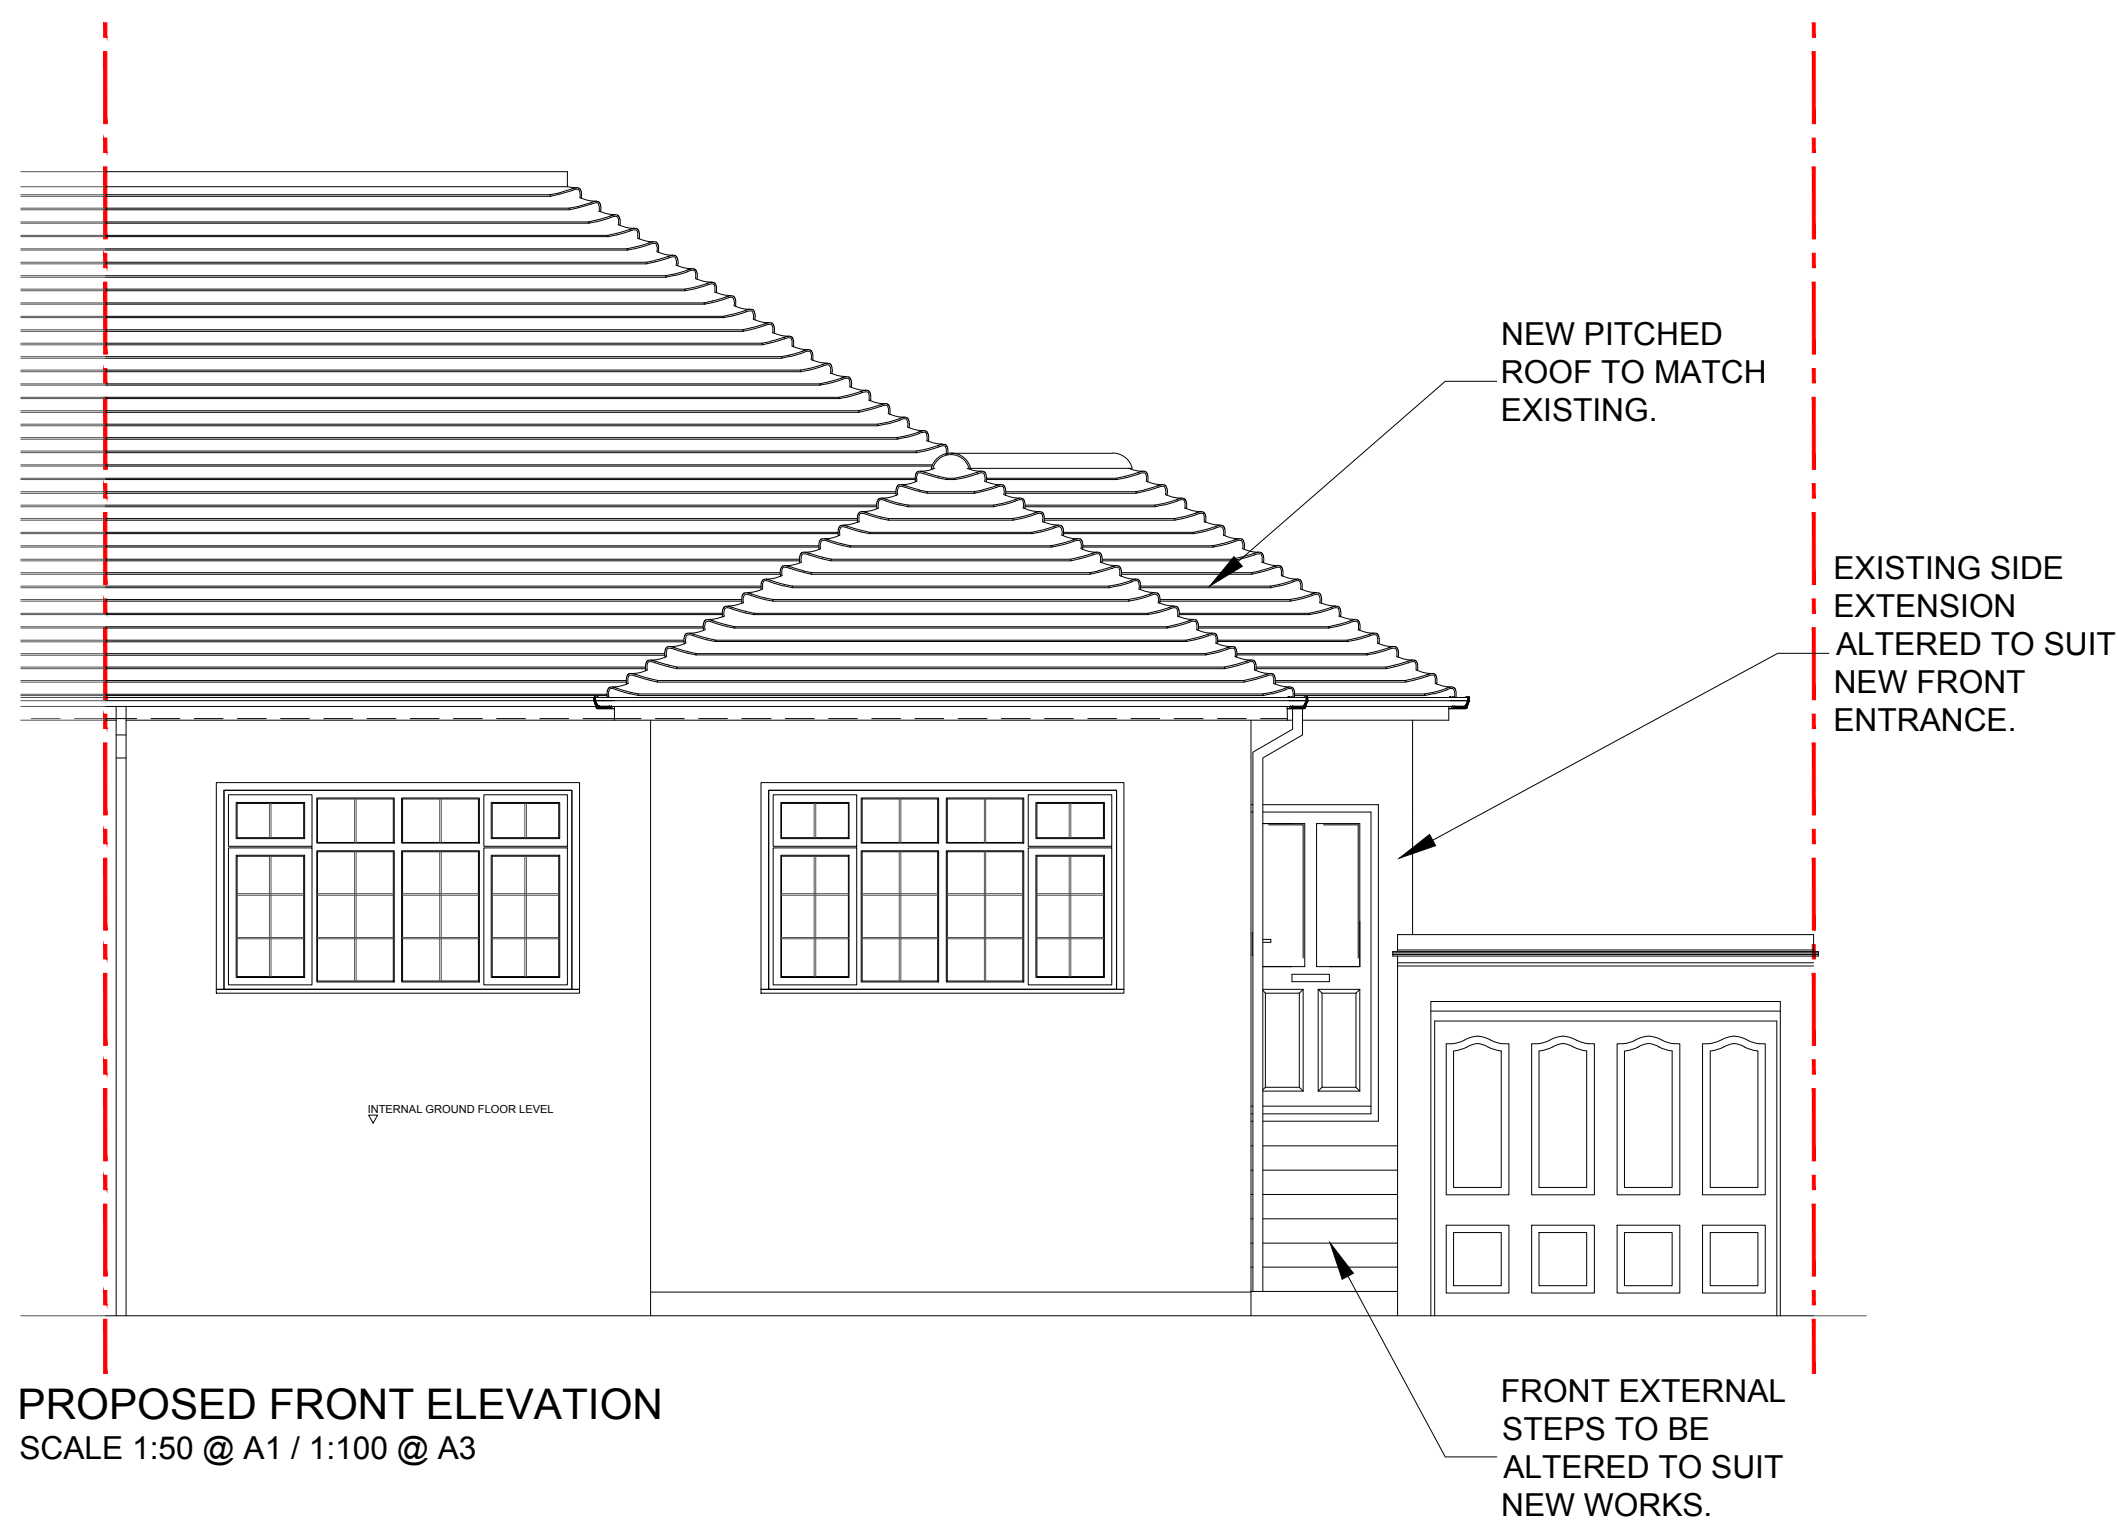

FOR PLANNING

DO NOT SCALE FROM THIS DRAWING.

ALL DIMENSIONS MAY VARY ON SITE AND TO BE CHECKED BEFORE COMMENCING WORK.

WORKS PROPOSED IN THESE DRAWINGS
ASSUMES DEVELOPER / CLIENT COMPLIANCE
WITH RELEVANT HEALTH AND SAFETY (CDM)
REGULATIONS AND REQUIREMENTS OF
THE PARTY WALL ETC ACT 1996. CDM SERVICES
ARE NOT PROVIDED OR OFFERED BY
CADARCH LIMITED.

[illegible]

Rev:	Description:	Date:
------	--------------	-------

This drawing is the property of CADARCH LIMITED. Copyright is reserved. The drawing is issued on the condition that it is not copied, reproduced, retained or disclosed to any unauthorised person, either wholly or in part.

CADARCH LIMITED

Company No. 10908643

18 Summerhouse Drive, Bexley, Kent
DA5 2HP

Mob: 07719530451
<http://www.cadarchlimited.com>

C
A
R
C
H



Email: cadarch@gmx.co.uk

Client:

MR. J. ARTHUR

Project:

30 MARLING WAY
GRAVESEND
KENT
DA12 4DN

Drawing Title:

PROPOSED ELEVATIONS

Scale: 1:50 @ A1 1@100 @ A3	Date: AUGUST 2021	Frame Size: A1
--	-----------------------------	-----------------------

Drawing Ref:	21MW-020721-P-004	Revision:	/
--------------	-------------------	-----------	---