
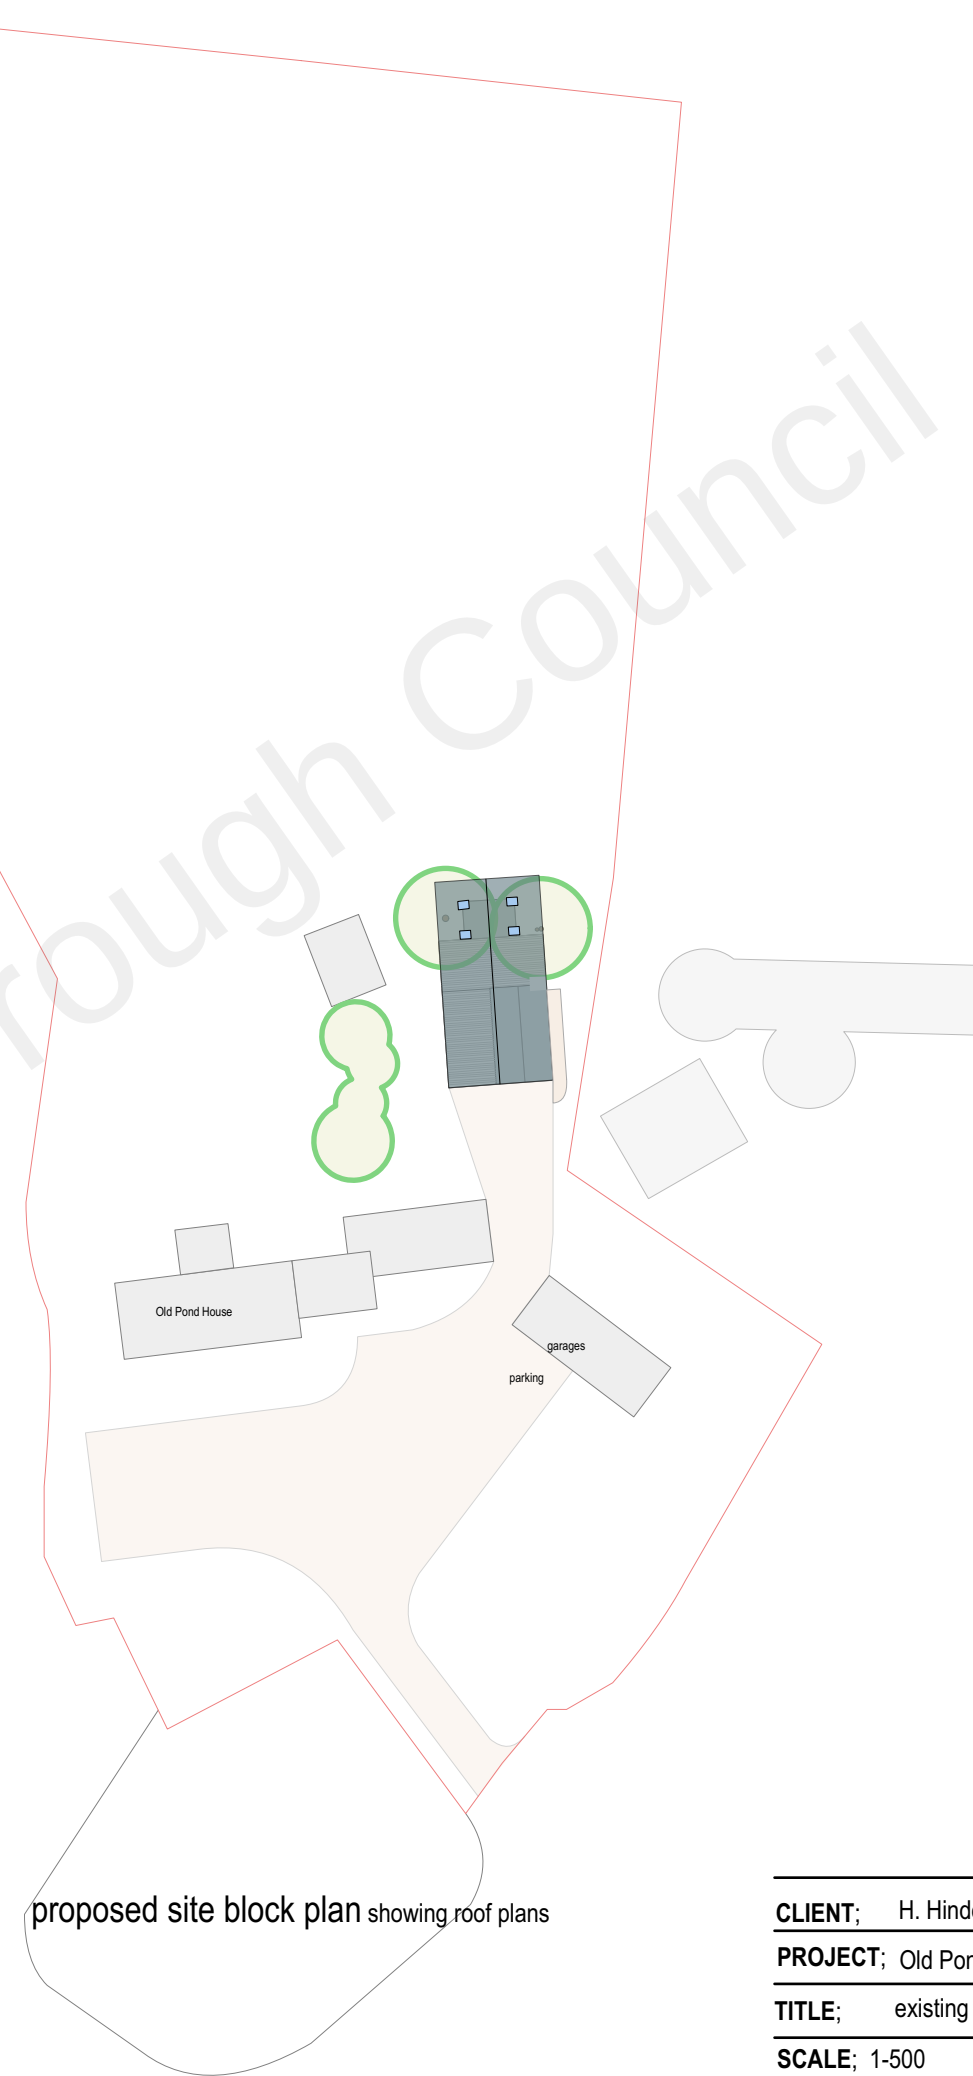


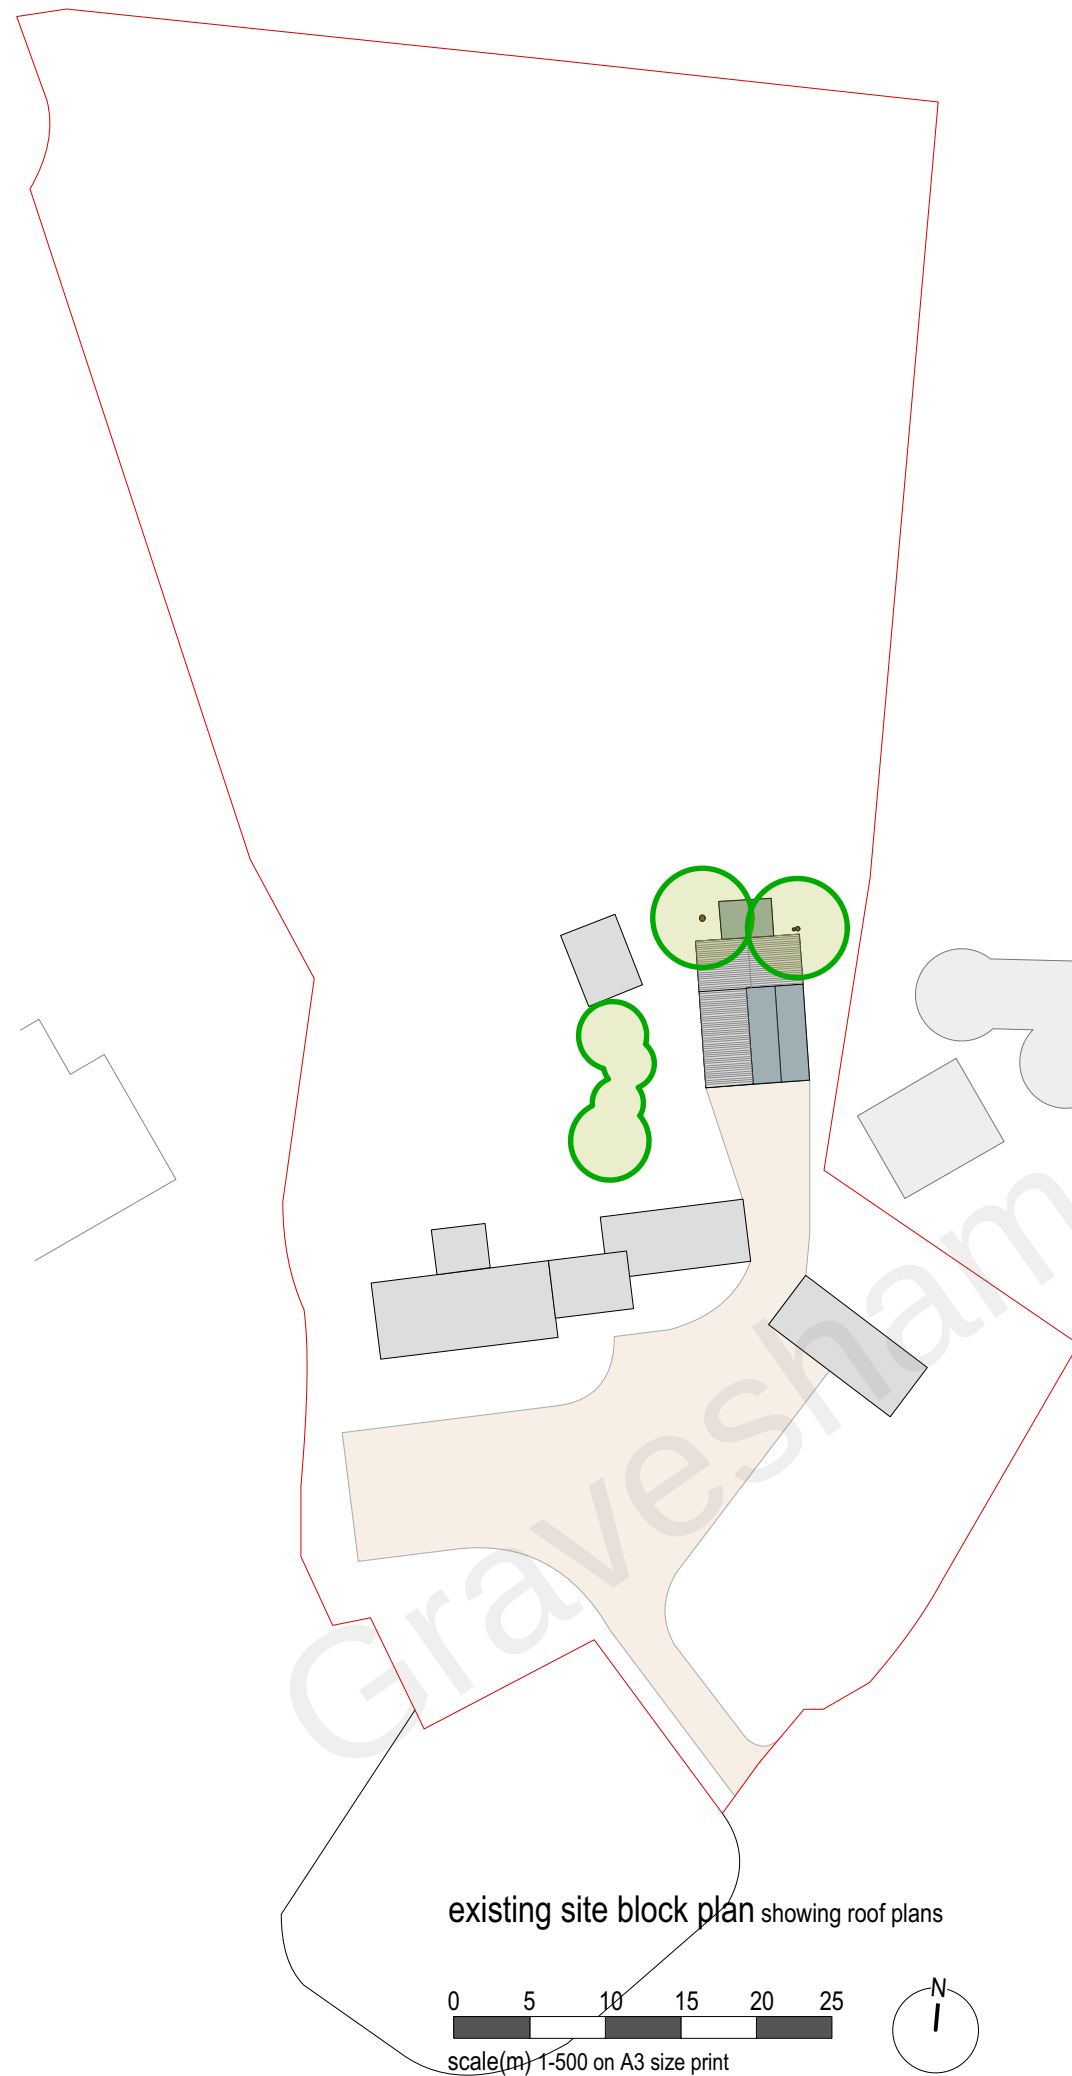

CLIENT; H. Hinde
PROJECT; Old Pond Farm Dean Lane Harvel DA13 0BS
TITLE; existing site block/roof plan
SCALE; 1-500 **DATE;** Oct. 2021 **DRAWN;**GB
DRAW.NO. 21-22-12