

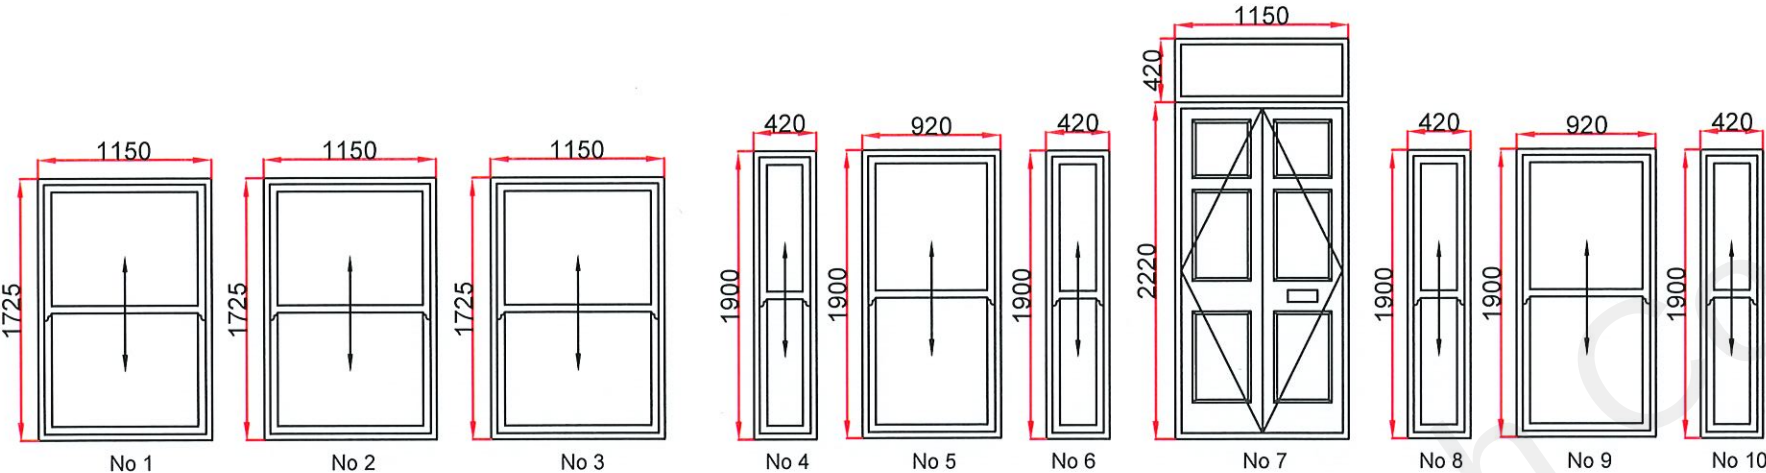


30, OVERCLIFFE WINDOWS & DOORS

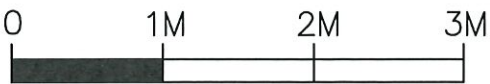

All Front Windows to be bespoke made SLIMLITE Timber double glazed sliding sash styles to match existing styles and opening sizes.
Main front entrance door to be repaired only with new timber frame to match existing.

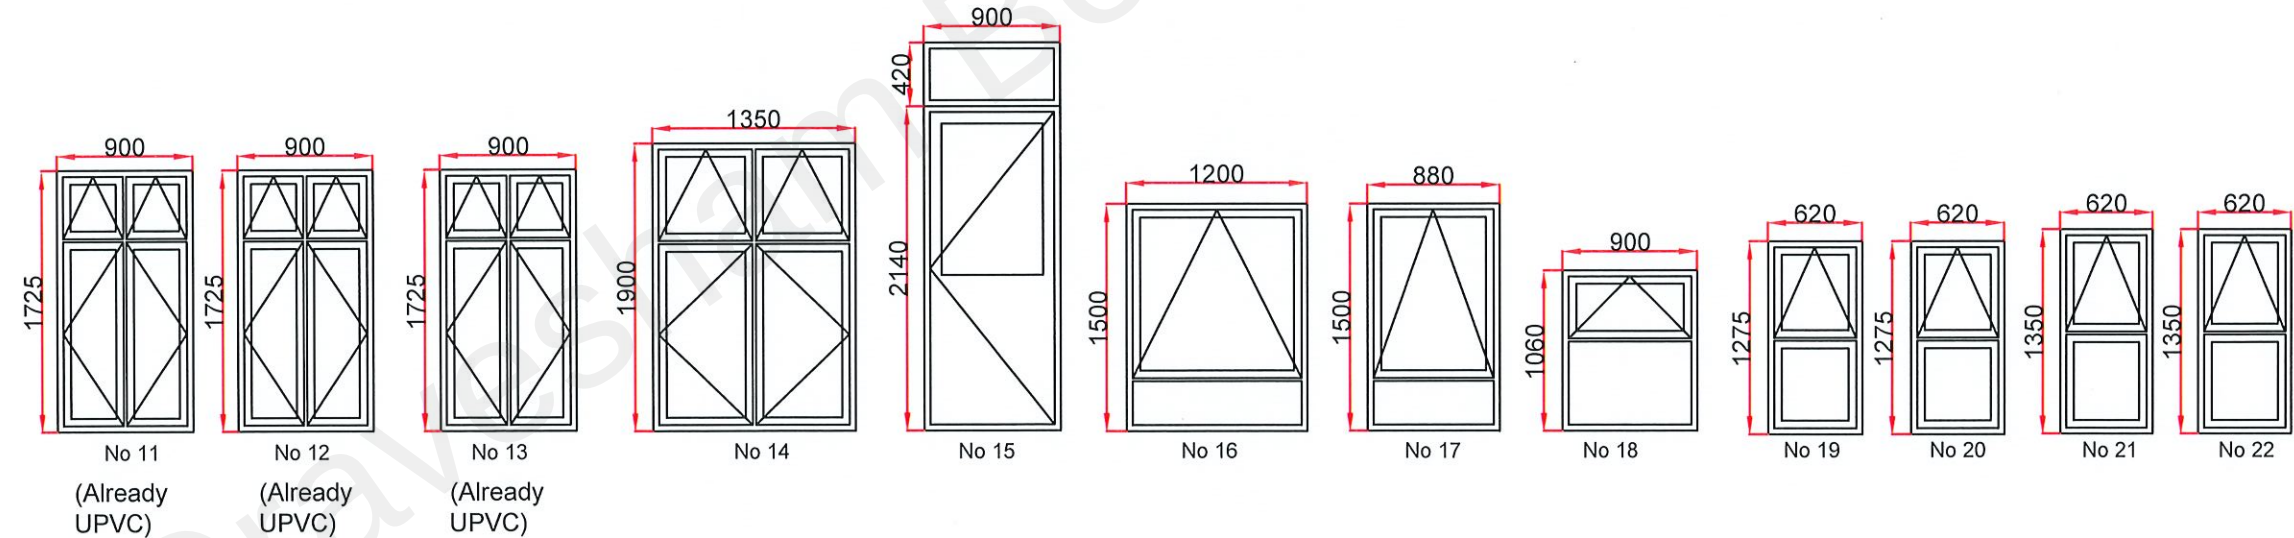

All Rear and Side elevation windows to be white UPVC double glazed casement windows to match existing styles & opening sizes.(Note: No`s 11,12 & 13 are already UPVC).
Rear garden door to be UPVC double glazed.