


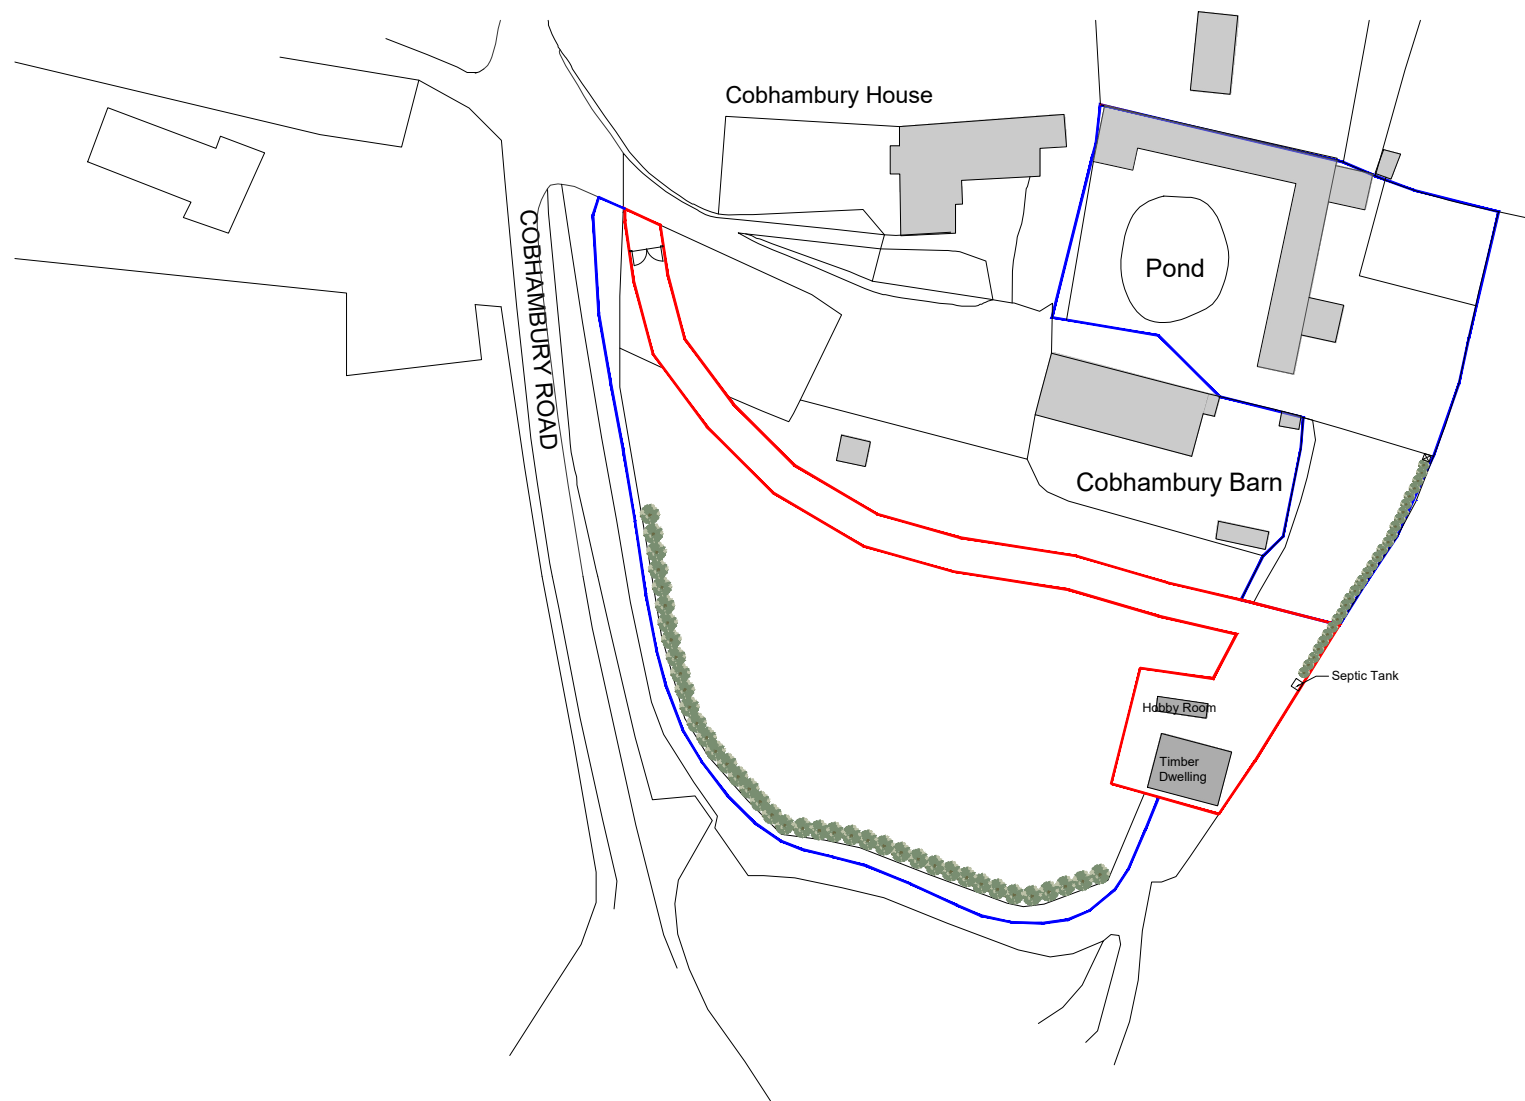

Existing Block Plan
1:1250



Site:	Title:	Scale at A3:	Date:
Cobhambury Court Cobhambury Road Cobham Gravesend Kent DA12 3BT	Existing Block Plan	1:1250	25/02/2026
		Drawing no.: 003	Revision: A