



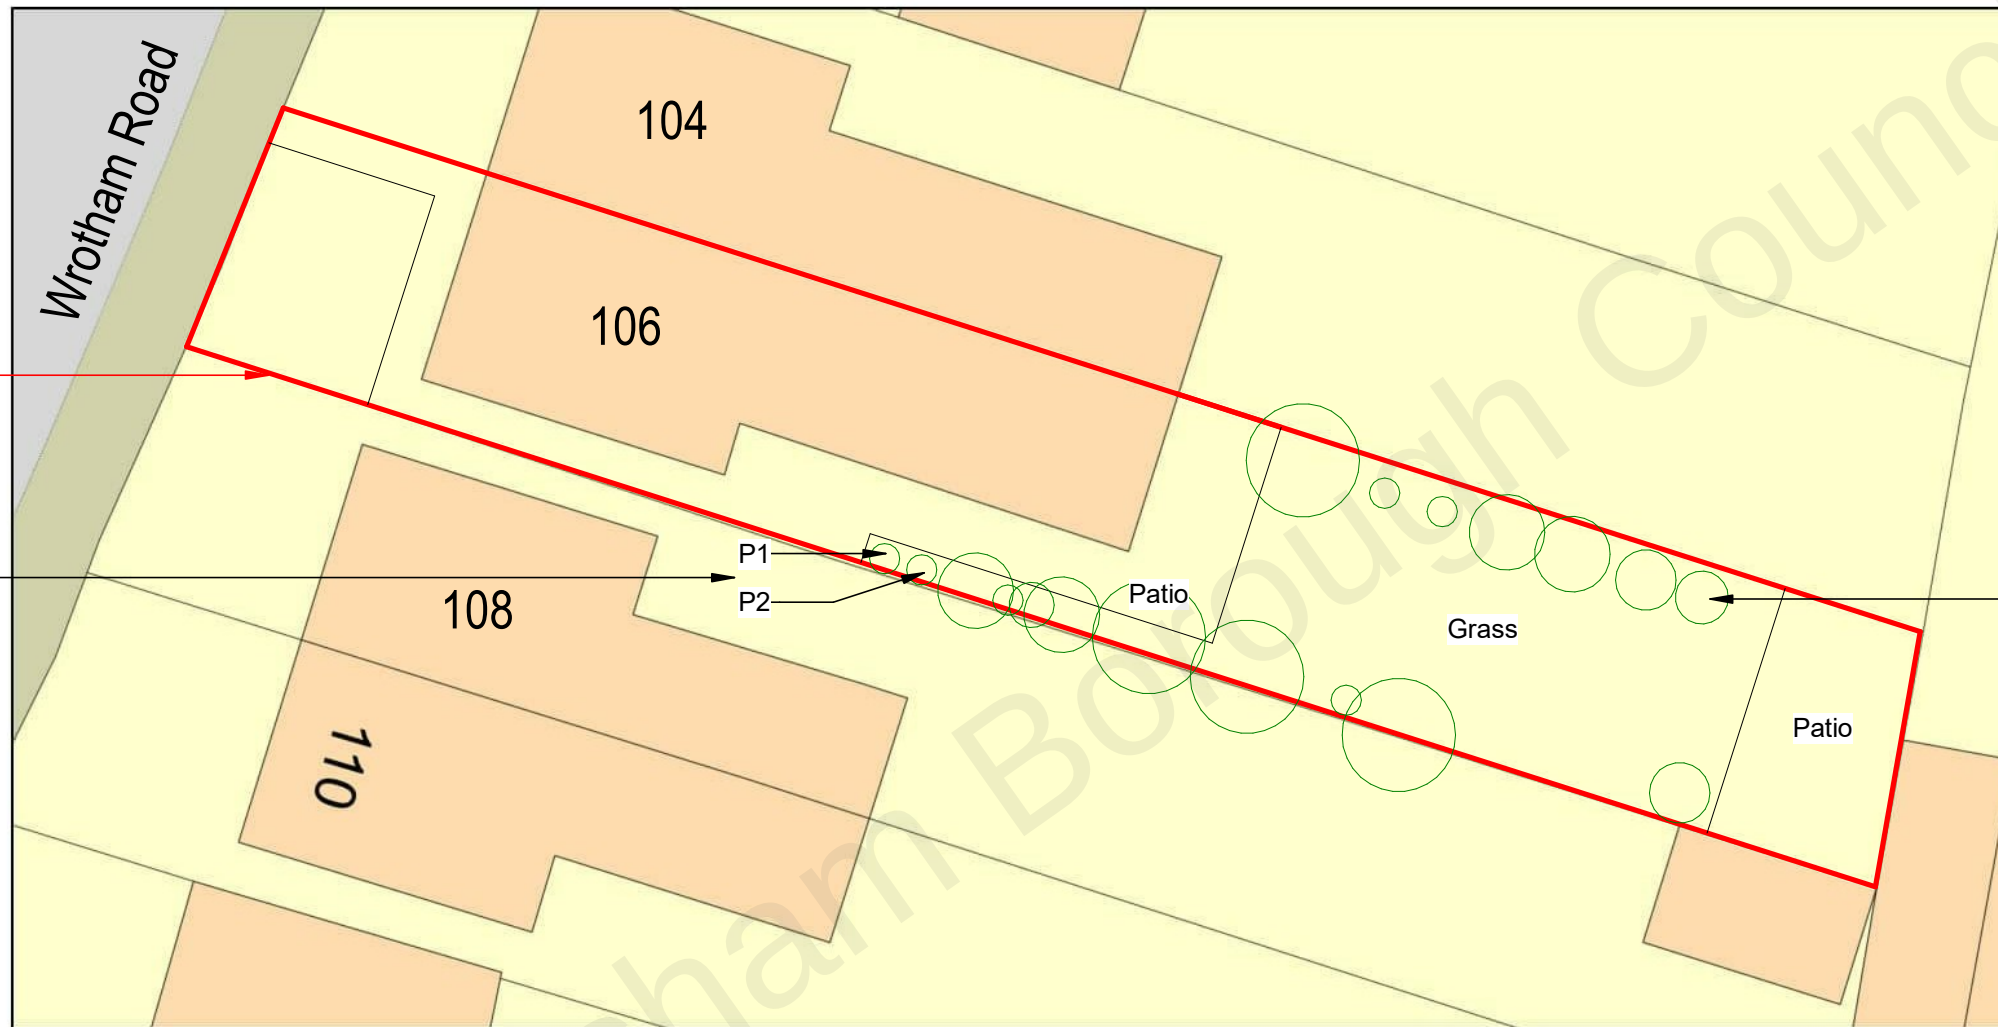

Small Plant P1 and P2 to be removed as part of the extension works

Existing Bushes & Trees

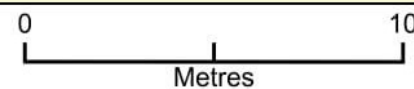

PLAN FROM REQUESTA PLAN FROM ORDINANCE SURVEY DATA. CROWN COPYRIGHT. ALL RIGHTS RESERVED 2021 LICENSE NUMBER 0100042766

1 BLOCK PLAN
1 : 200



JNA

NOTES: DRAWING INTENDED FOR PLANNING PERMISSION. THE DRAWINGS ARE NOT FOR CONSTRUCTION

PROJECT

HOUSE EXTENSION

106 WROTHAM ROAD,
GRAVESEND, KENT

FOR

MR R MEHRAD AND MRS N
PARISH

ISSUE CHART

A	Planning Application	21.02.22
MARK	ISSUE	DATE

Drawn Author
TITLE

EXISTING BLOCK PLAN

SHEET @ A3
SHEET NUMBER

PA-020