


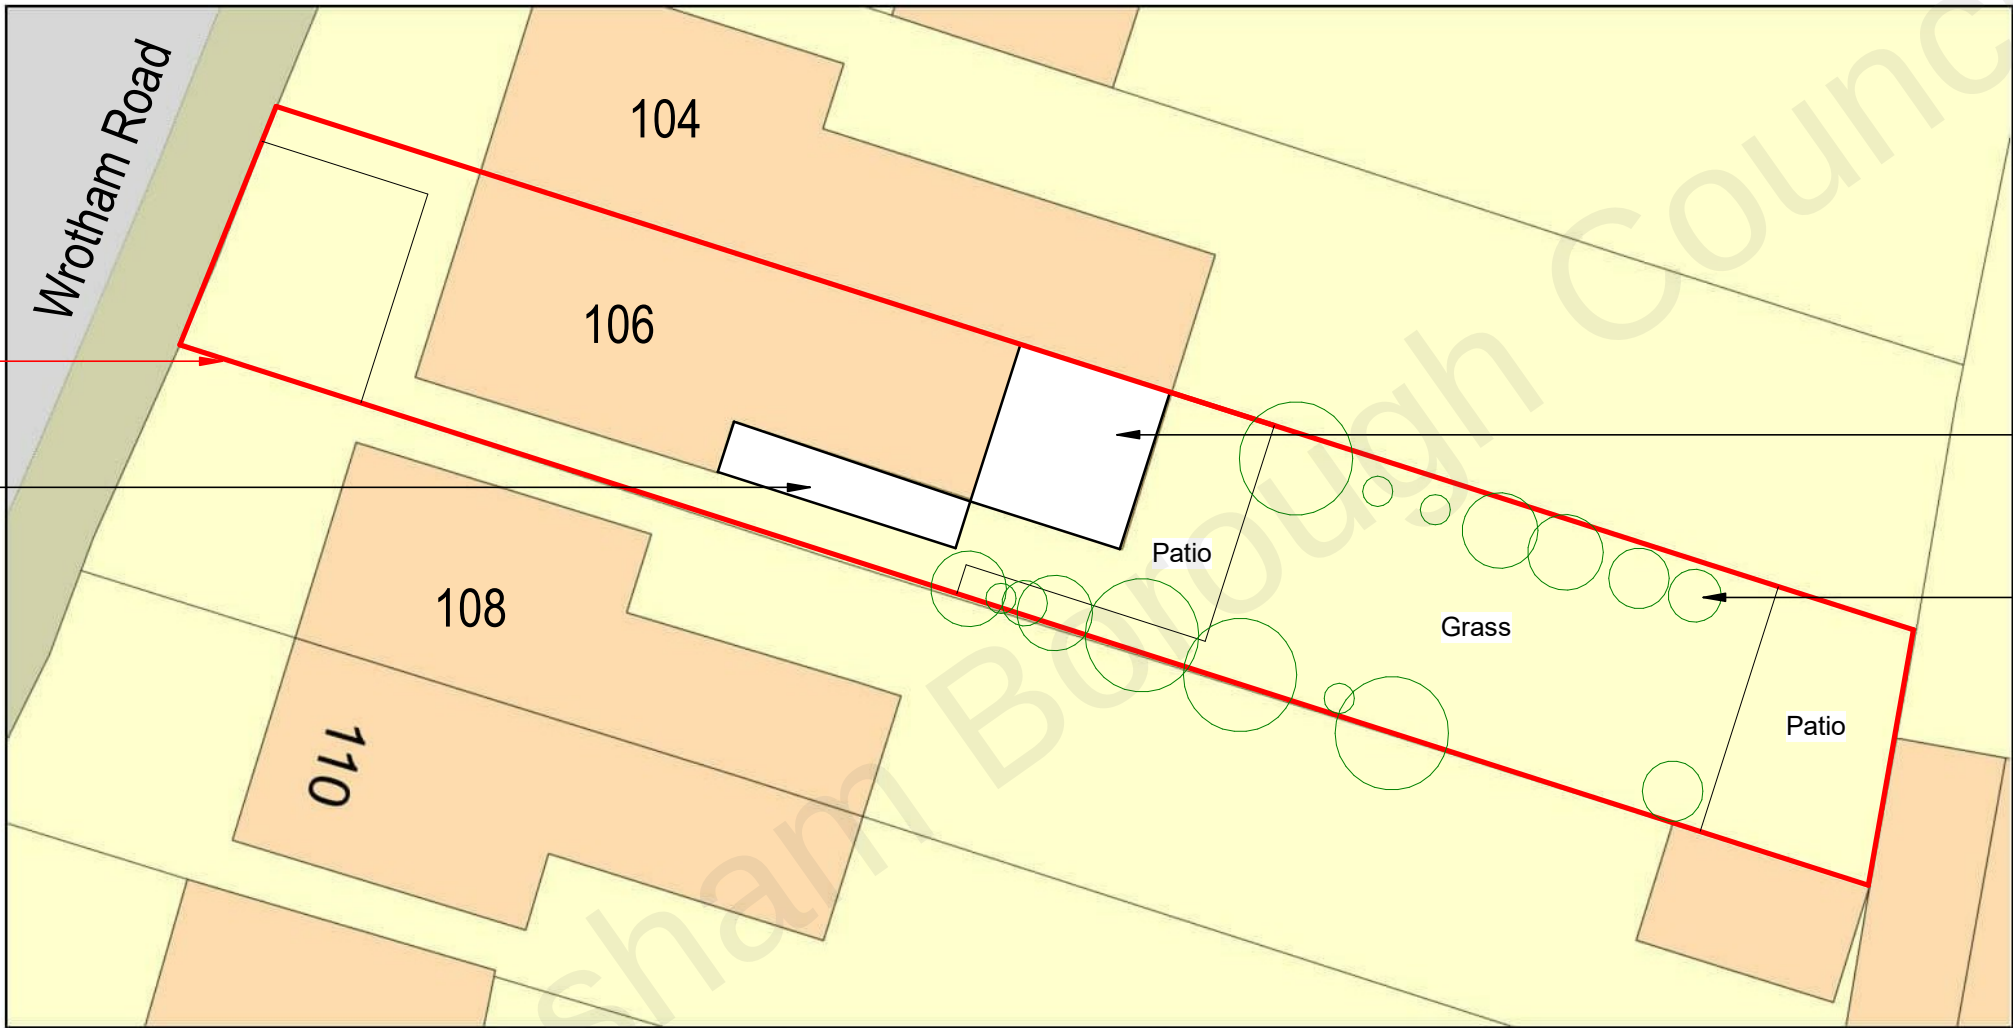

Site Boundary

Proposed Single Side Extension

Existing part of dwelling to be demolished and rebuilt. Single Storey

Existing Bushes & Trees

0 10
Metres

PLAN FROM REQUESTA PLAN FROM ORDINANCE SURVEY DATA. CROWN COPYRIGHT. ALL RIGHTS RESERVED 2021 LICENSE NUMBER 0100042766

JNA

NOTES: DRAWING INTENDED FOR PLANNING PERMISSION. THE DRAWINGS ARE NOT FOR CONSTRUCTION

PROJECT

HOUSE EXTENSION

106 WROTHAM ROAD,
GRAVESEND, KENT

FOR

MR R MEHRAD AND MRS N
PARISH

ISSUE CHART

A	Planning Application	21.02.22
MARK	ISSUE	DATE

Drawn Author
TITLE

PROPOSED BLOCK PLAN

SHEET @ A3

SHEET NUMBER

PA-021

