


All proposed materials
to match existingAll proposed materials
to match existing

EXISTING SECTION A-A

0 1 2 2.5 M
Meters @ 1:50 @ A3

Copyright all rights reserved.
The contents of this drawing can
not be copied without written
permission of the
DRAWNHOUSE LTD

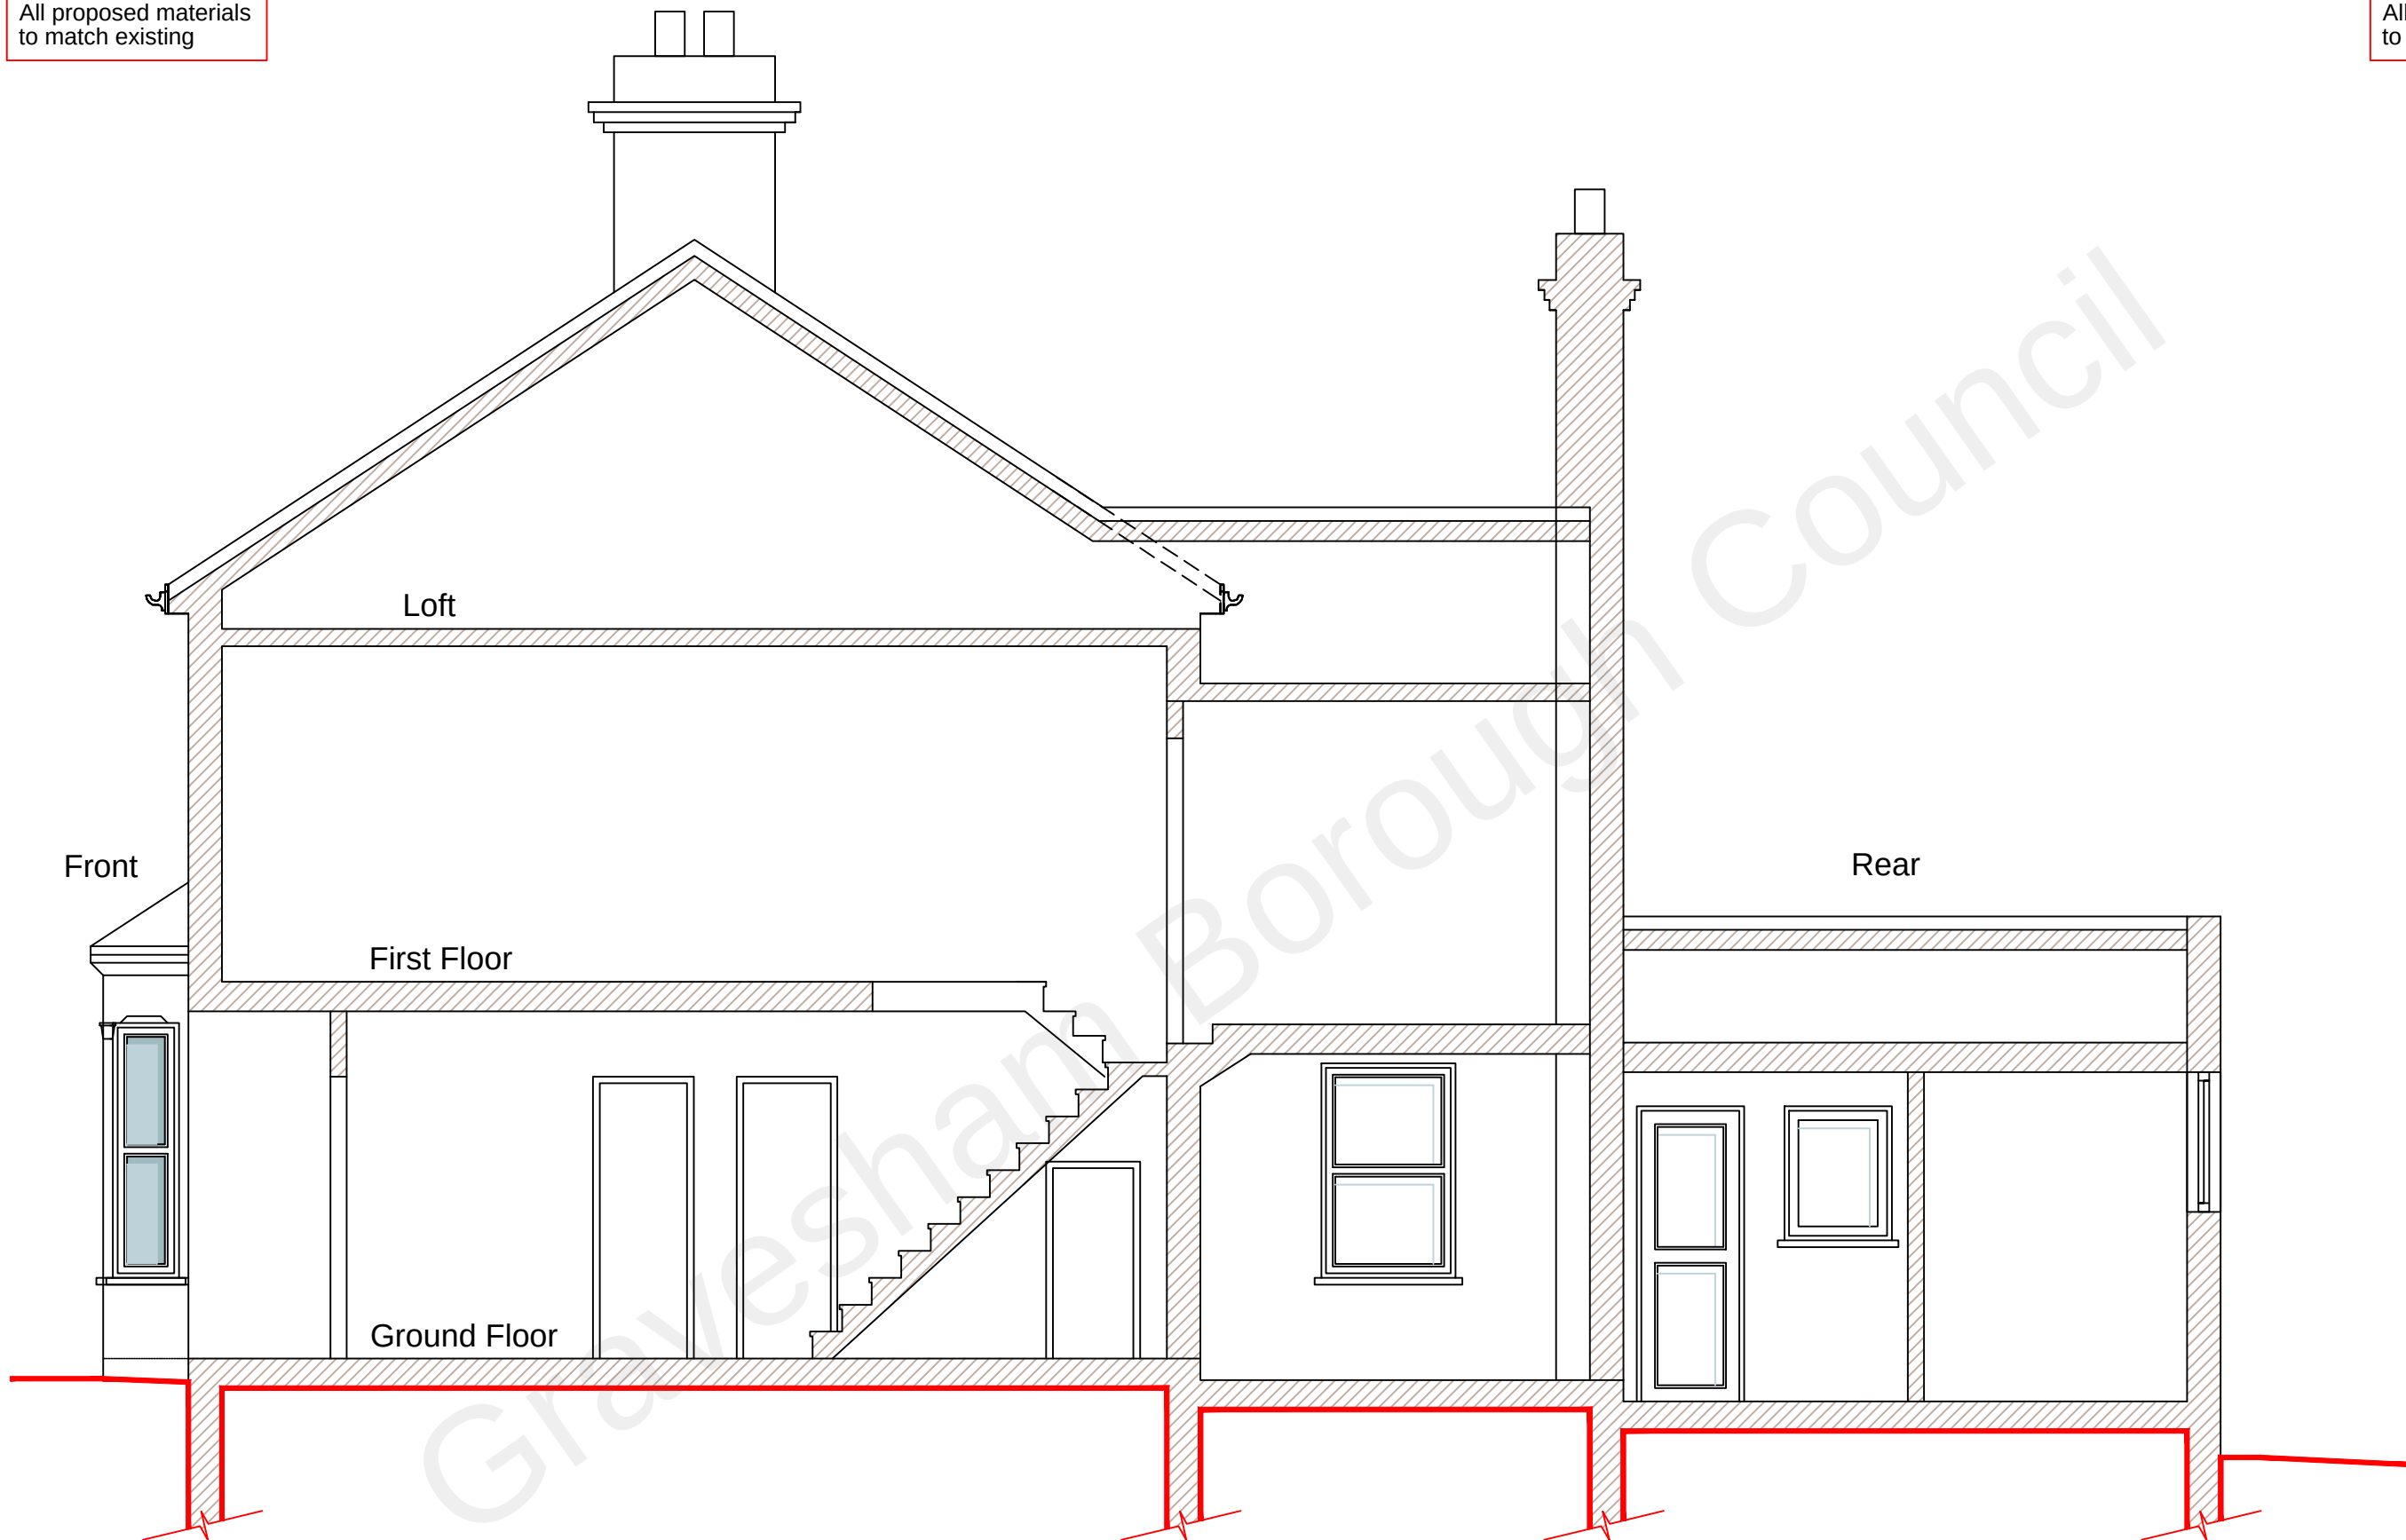

DrawnHouse LTD

Agent
E.mail: office@drawnhouse.co.uk
Mob: +447999329377

Project name:
17 Lynton Road South,
Gravesend, DA11 7NF

Title: EXISTING SECTION A-A

Project number: 8791
Drawn: AN

Revision:

Scale: A3 - 1:50
Drawing No: 03
Date: February 2022