

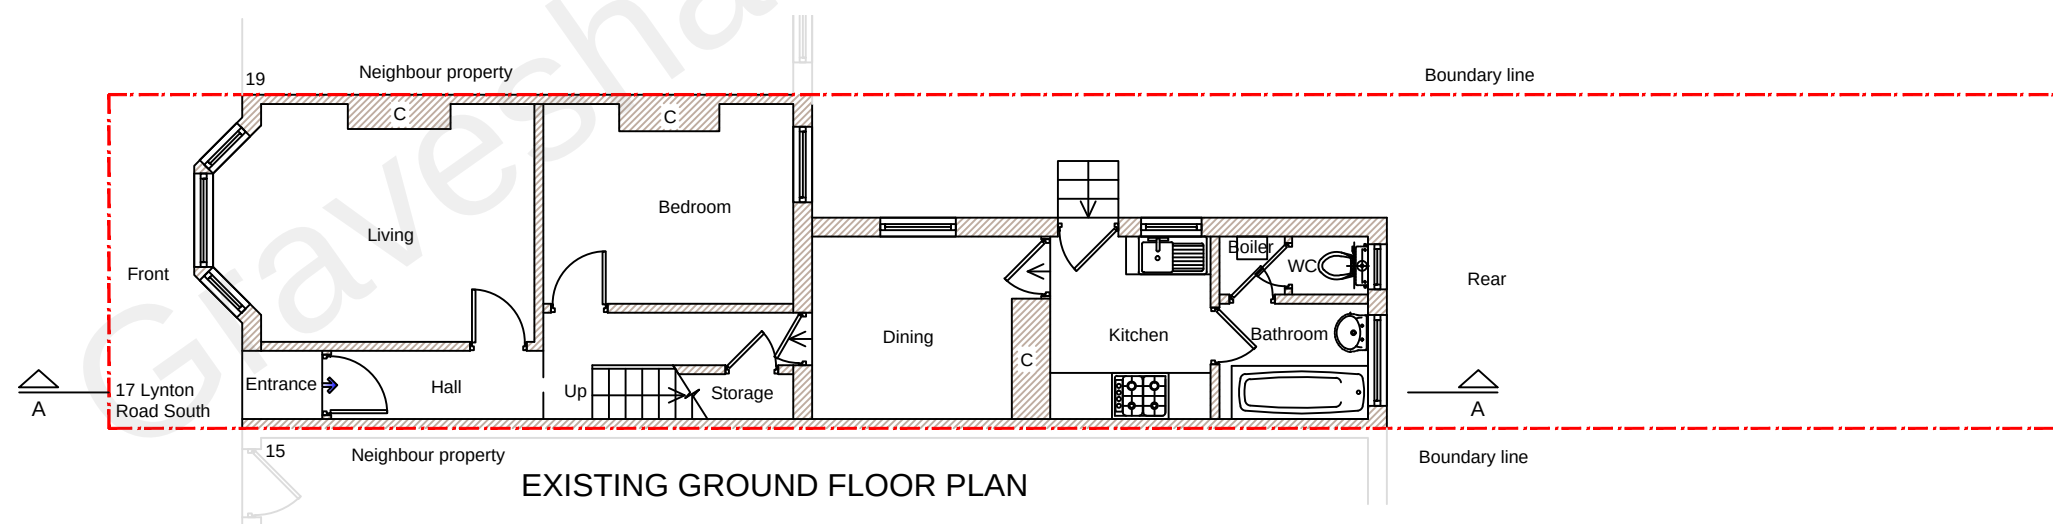


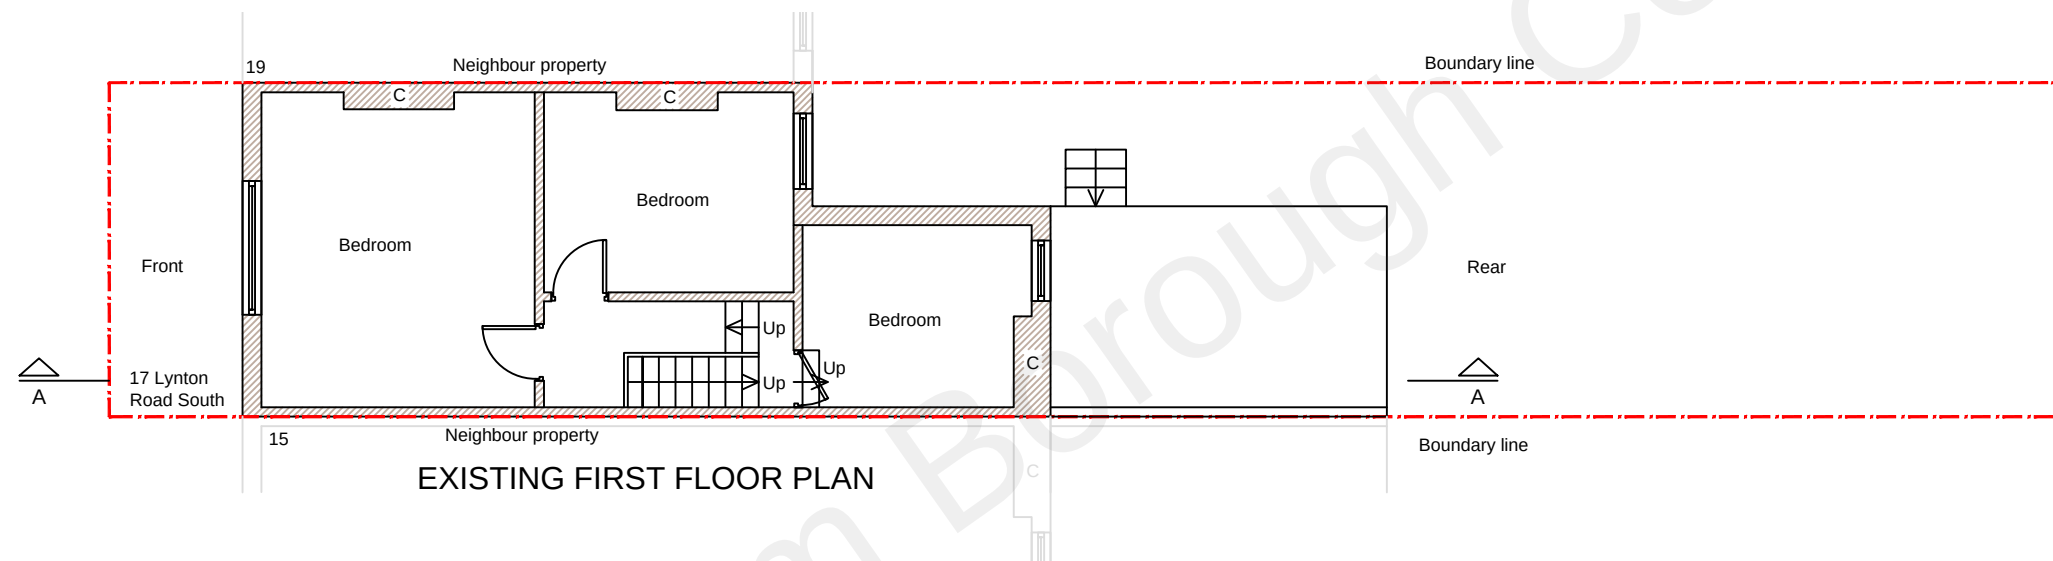

0 1 2 3 4 5 M
Meters @ 1:100 @ A3

Copyright all rights reserved.
The contents of this drawing can
not be copied without written
permission of the
DRAWNHOUSE LTD

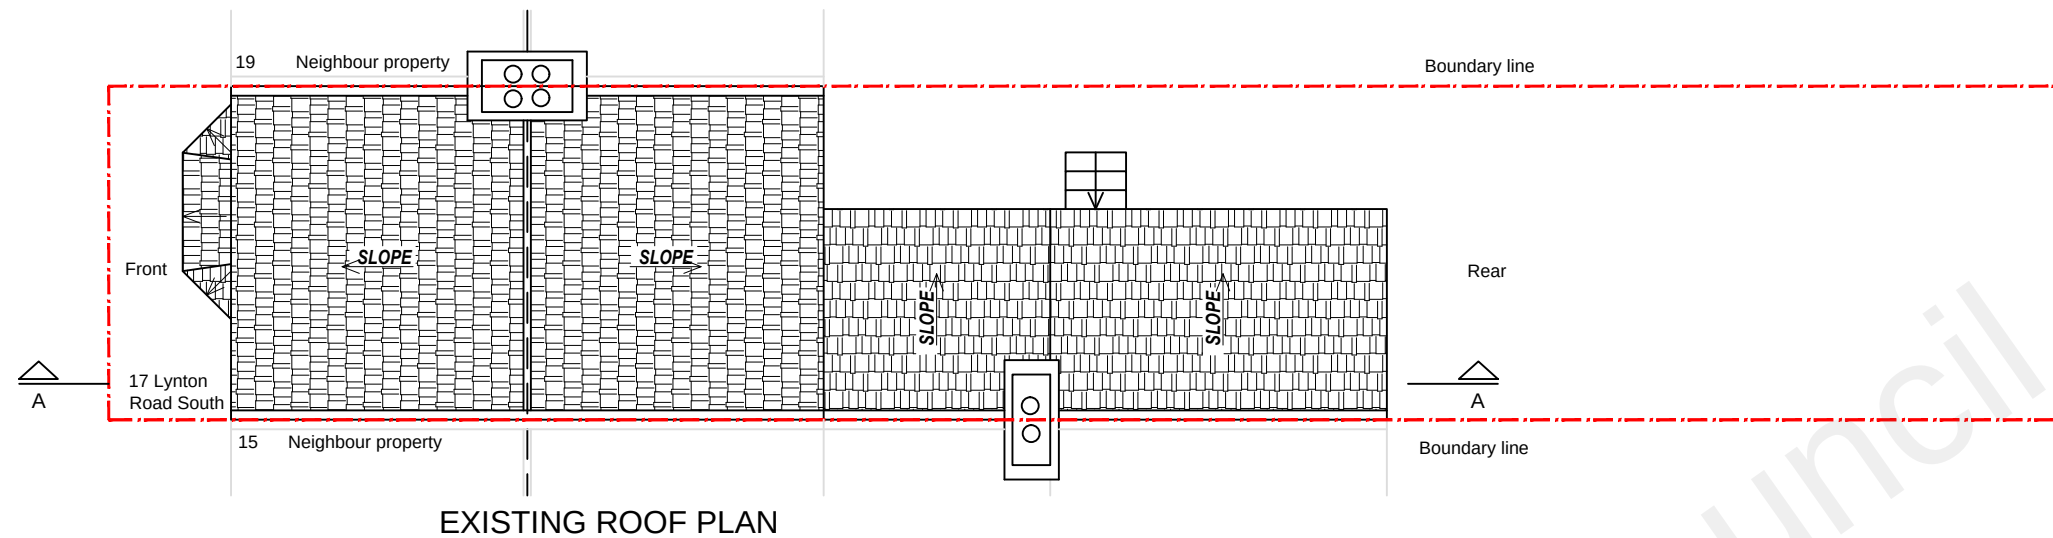

DrawnHouse LTD

Agent
E.mail: office@drawnhouse.co.uk
Mob: +447999329377

Project name:
17 Lynton Road South,
Gravesend, DA11 7NF

Title: **EXISTING PLANS**

Project number: **8791**

Drawn: **AN**

Revision:

Scale: **A3 - 1:100**

Drawing No: **01**

Date: **February 2022**