

All proposed materials
to match existing


All proposed materials
to match existing

The roof lights to be inserted in the
front roof slope will not project more than
150mm beyond the roof slope

Roof light over position to be
agreed with building
inspector on site

Minimum clear height
to be 2000mm

Dormer face to be set back
by at least 200mm from
face of rear wall

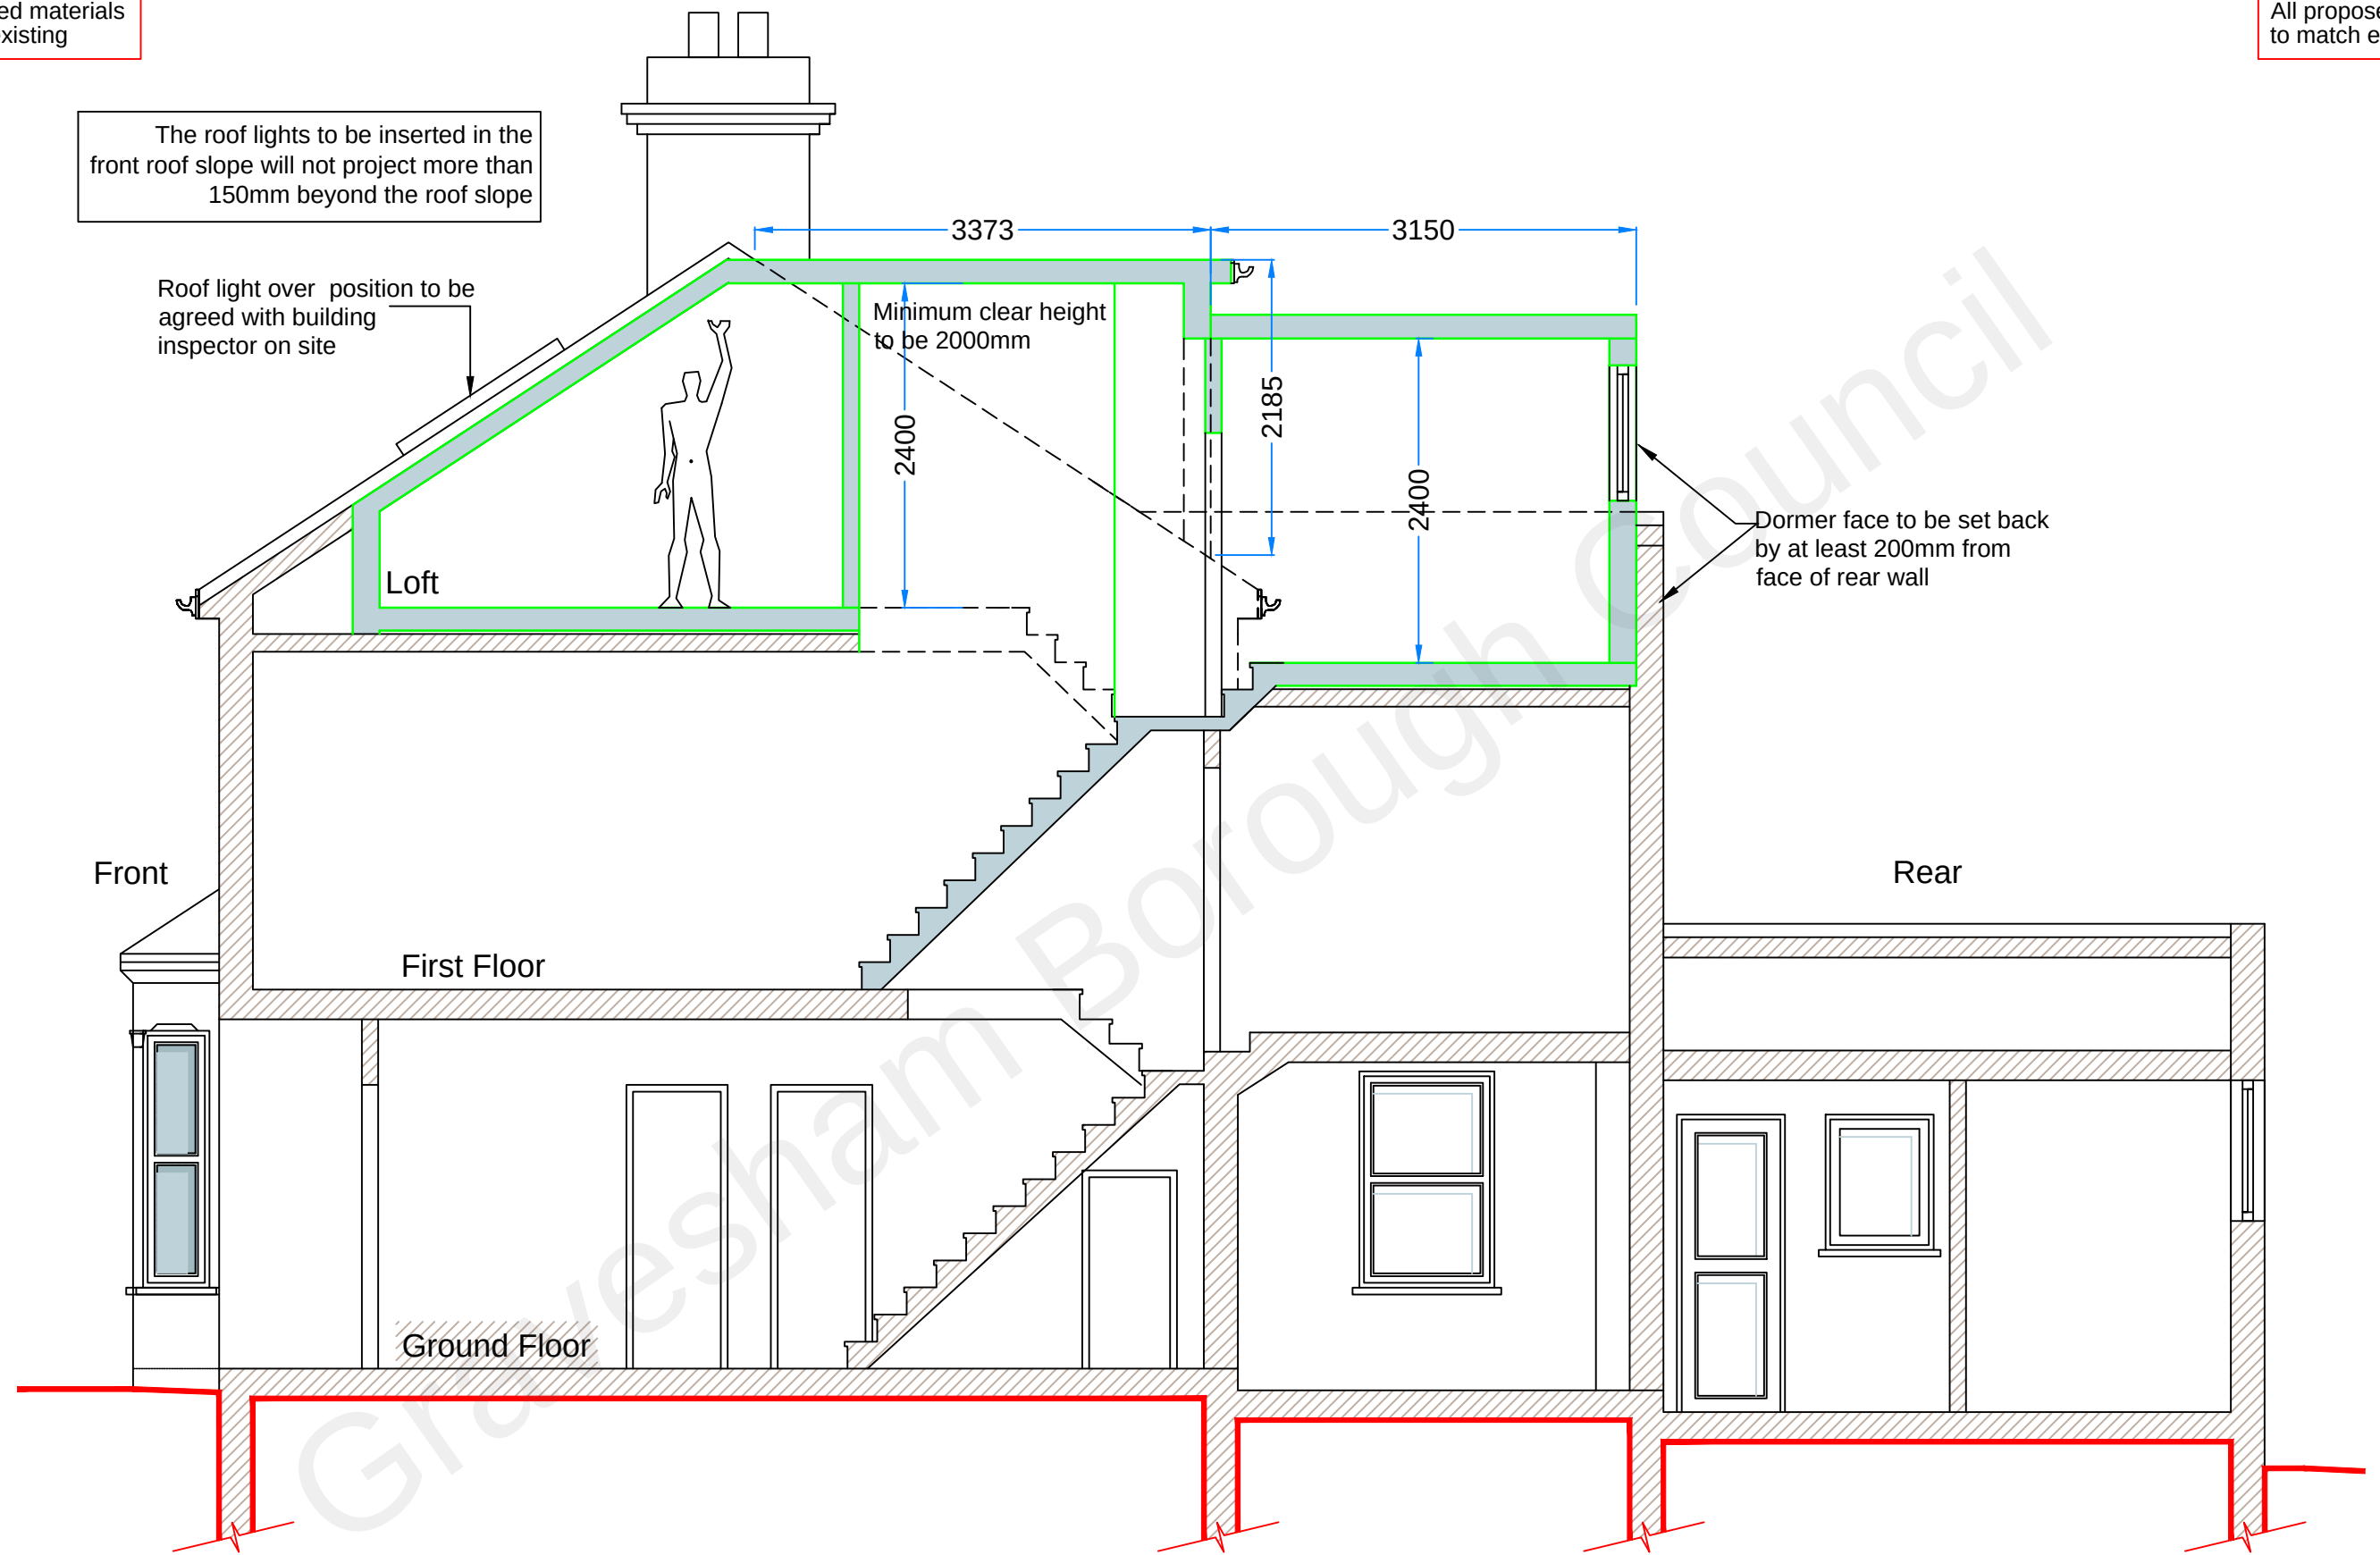

PROPOSED SECTION A-A

0 1 2 2.5 M
Meters @ 1:50 @ A3

Copyright all rights reserved.
The contents of this drawing can
not be copied without written
permission of the
DRAWNHOUSE LTD



DrawnHouse LTD

Agent
E.mail: office@drawnhouse.co.uk
Mob: +447999329377

Project name:
17 Lynton Road South,
Gravesend, DA11 7NF

Title: PROPOSED SECTION A-A

Project number: 8791

Drawn: AN

Revision:

Scale: A3 - 1:50

Drawing No: 08

Date: February 2022