


No.	Description	Date

PURPOSE OF ISSUITYABILITY DESCRIPTION			Demolition of existing rear conservatory and garage Erection of single storey extension 5.0m deep with roof height not exceed 3.0m		LN1170	
CODE	STATUS		JEETHS	Unnamed	22/04/2019	18GWYNN/22/EXT
					by uwaq	Project
					Author	
					by pepqch	107
					Checker	
						REV
						Scale
						1 : 200

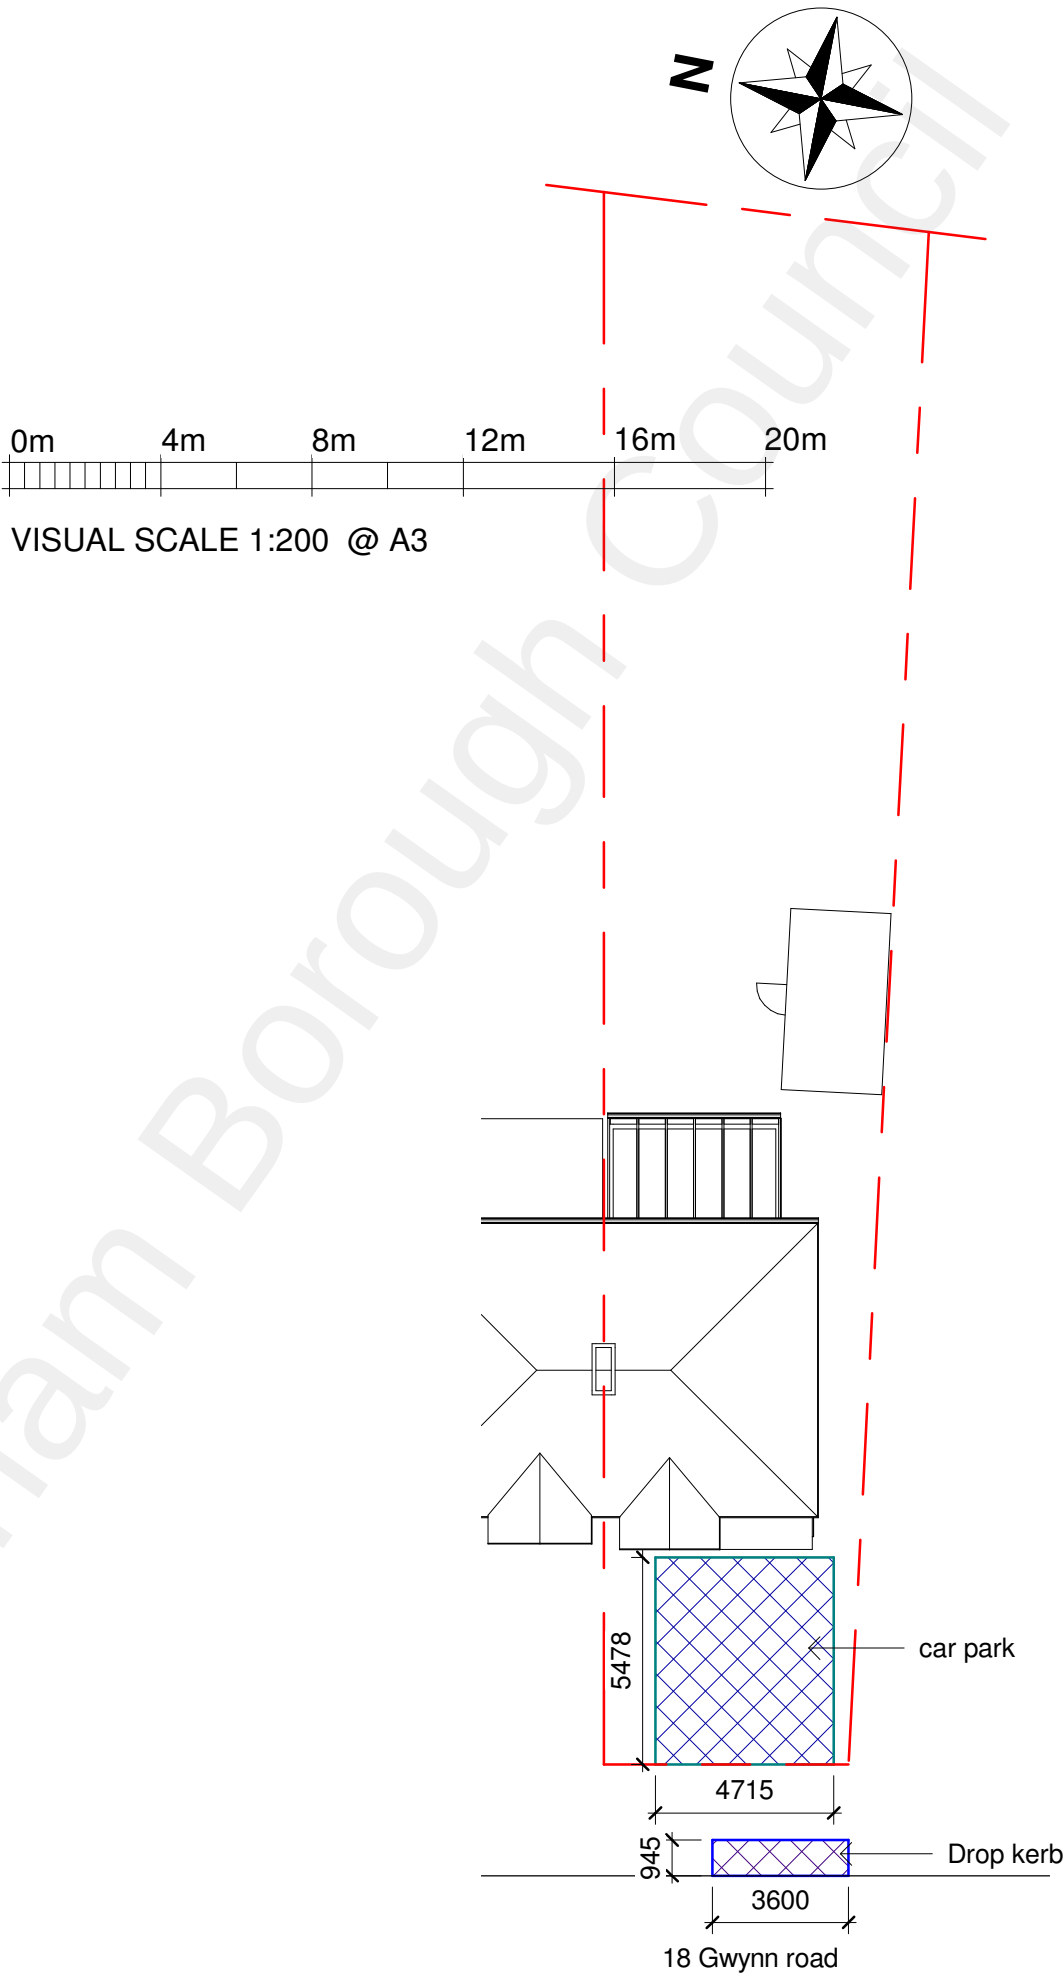

1

Roof plan

1 : 200