
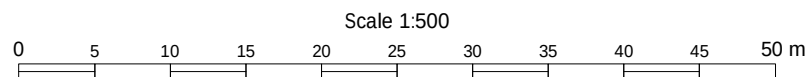


18 Gwynn road Northleet DA11 8AR

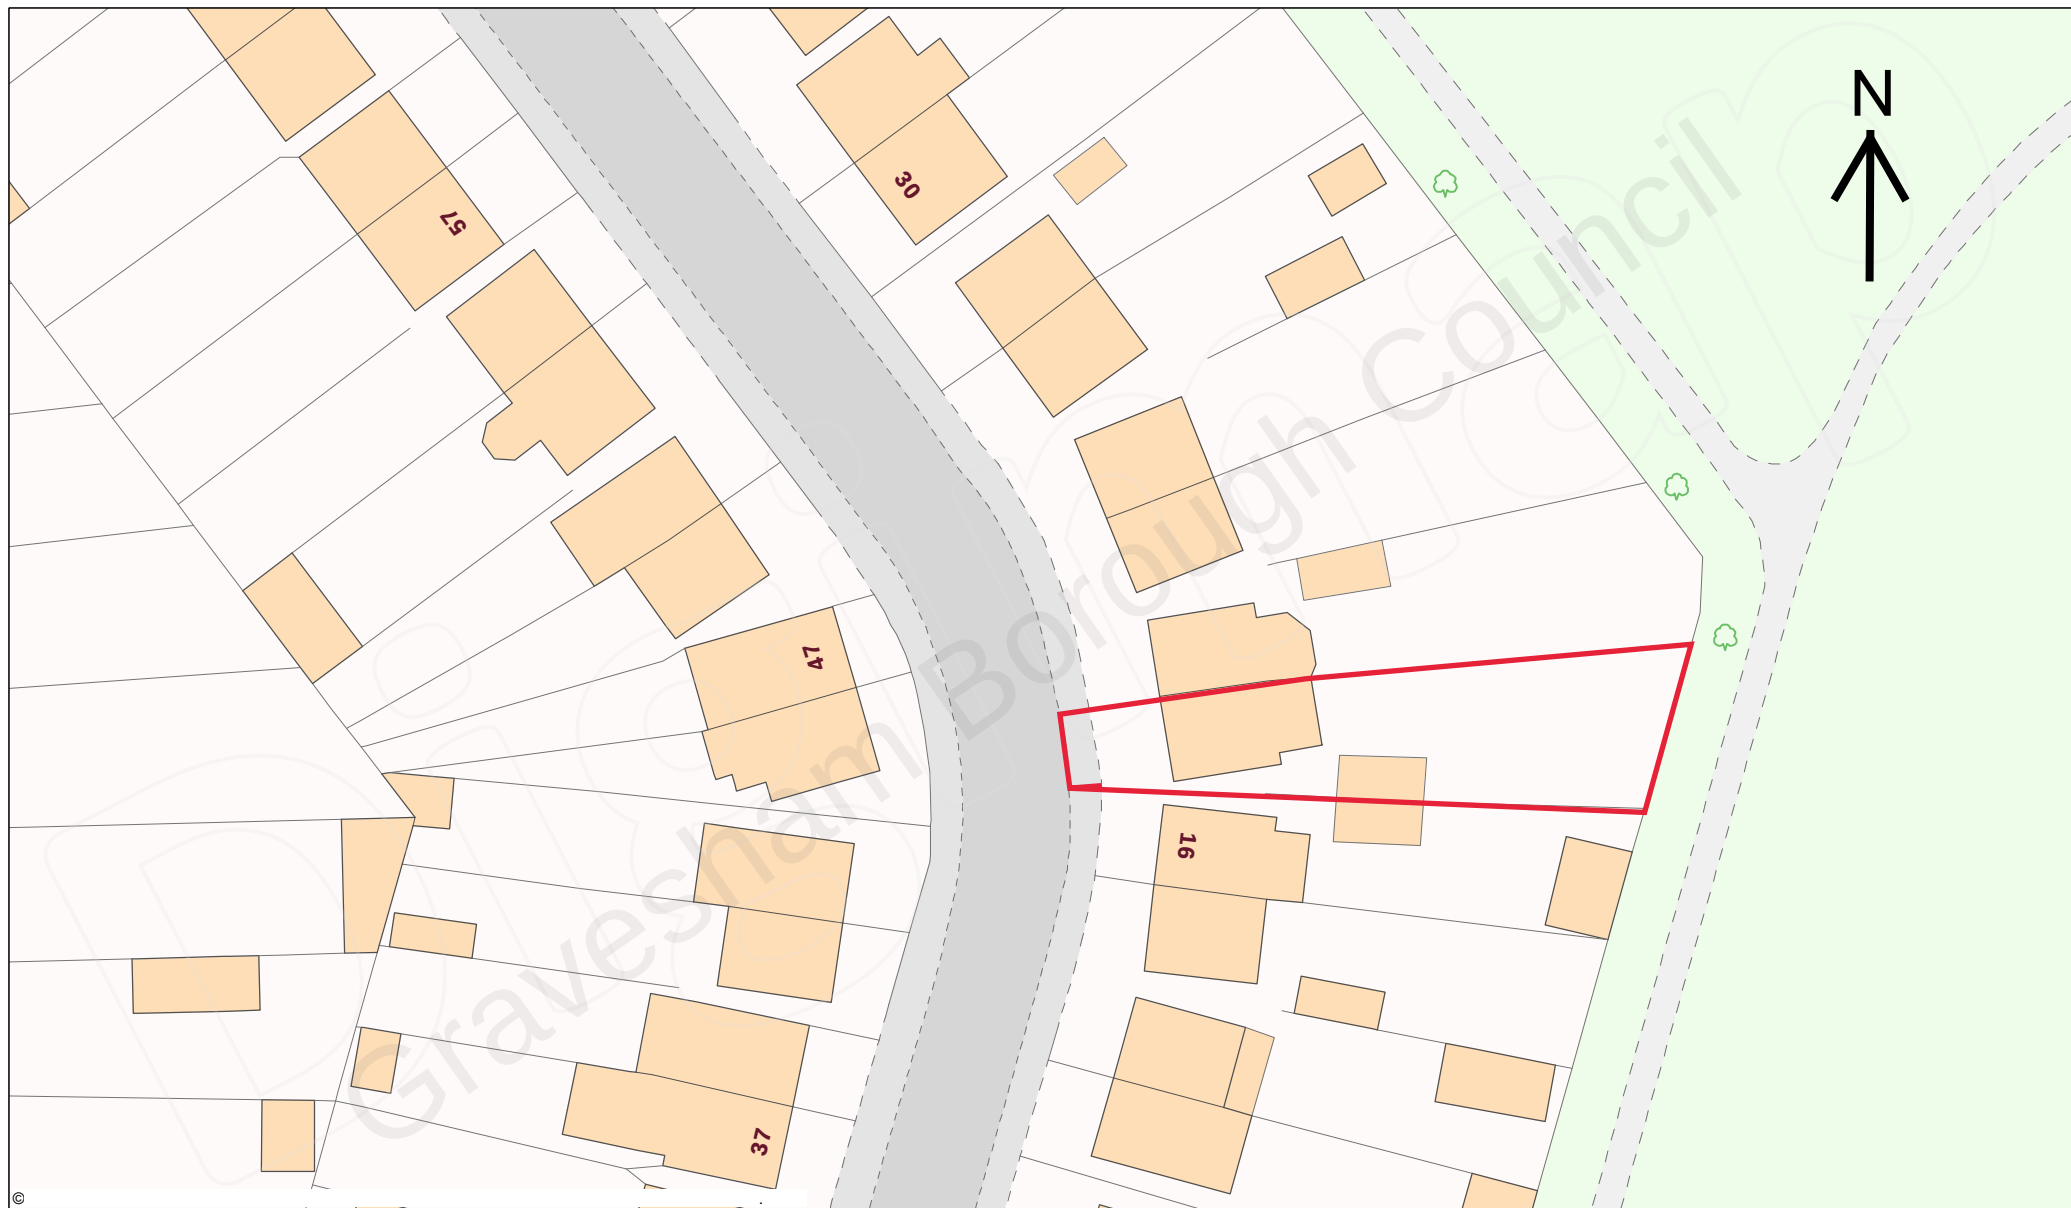

Scale 1:500

Projection: British National Grid

Jun 25, 2020 20:07