



Notes / Specification



1. DRAWINGS ARE FOR PLANNING PURPOSES ONLY.
2. ALL MEASUREMENTS WITHIN THIS DOCUMENT ARE FOR DESIGN PURPOSES ONLY TO DETERMINE BEAM SIZE.
3. THE BUILDER IS ADVISED TO DOUBLE CHECK MEASUREMENTS ON SITE AND REPORT ANY DISCREPANCIES TO THE DESIGN ENGINEER PRIOR TO ORDERING MATERIALS.
4. THE DESIGN ENGINEER DOES NOT ACCEPT ANY RESPONSIBILITY FOR MATERIALS INCORRECTLY ORDERED.
5. DO NOT SCALE FROM THIS DRAWING.
THESE DRAWINGS ARE THE COPYRIGHT OF RICHARD CAINE LIMITED

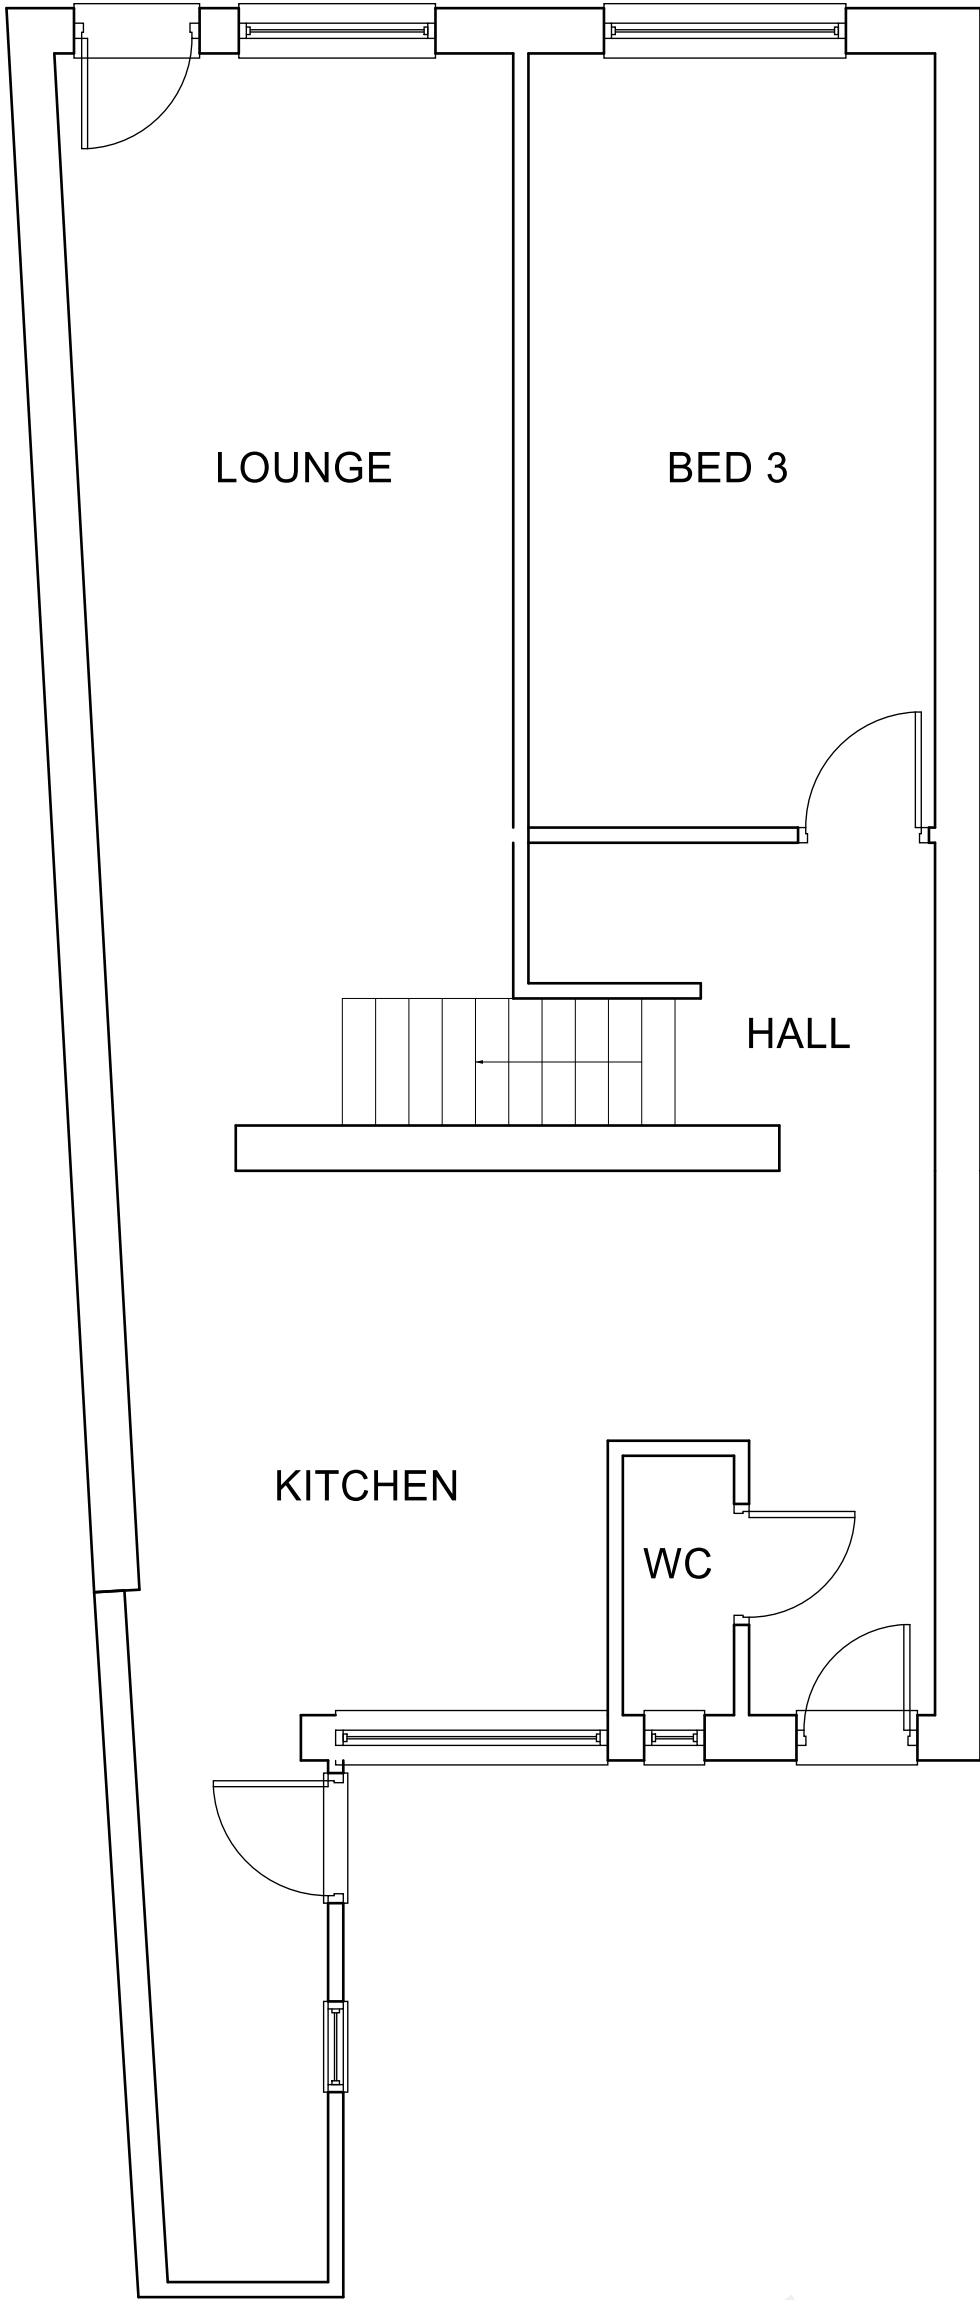

EXISTING GROUND FLOOR

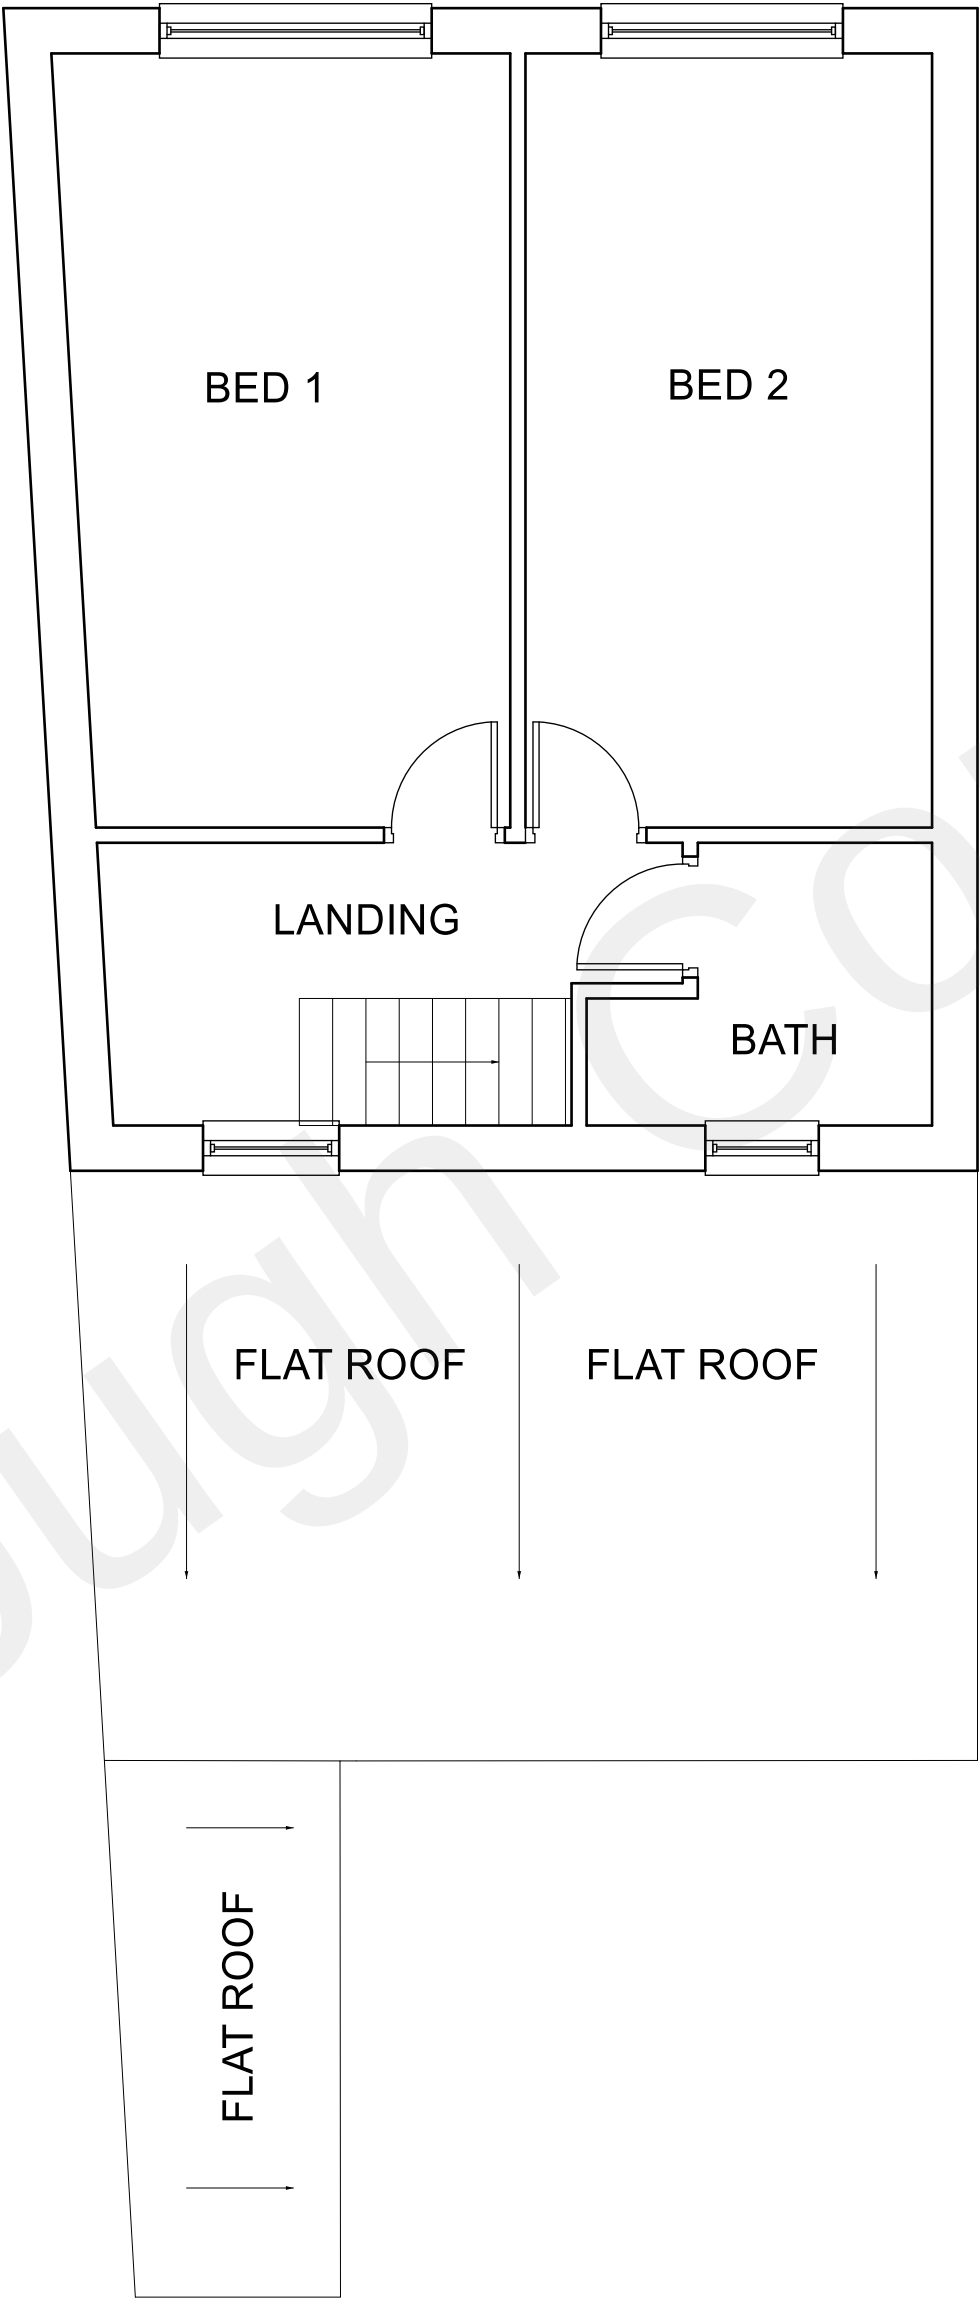

EXISTING FIRST FLOOR

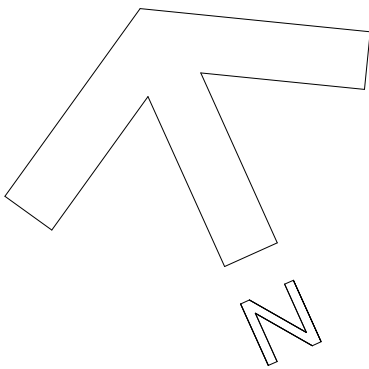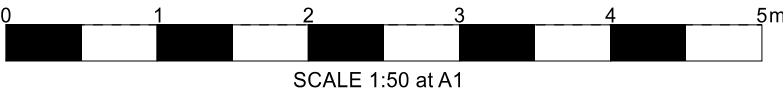

TBT DESIGN SERVICE 97 Primrose Drive, Aylesford, Kent, ME20 6EH T: 07916693573 E: designservice2017@outlook.com	
client 13 Primrose Terrace Gravesend, Kent	
project Part single storey rear extension	
drawing title EXISTING PLANS	drawing no. 2005 EXISTING PLANS Rev A
drawing scales 1:50 - A1	RC
date NOVEMBER 2022	
PLANNING	