
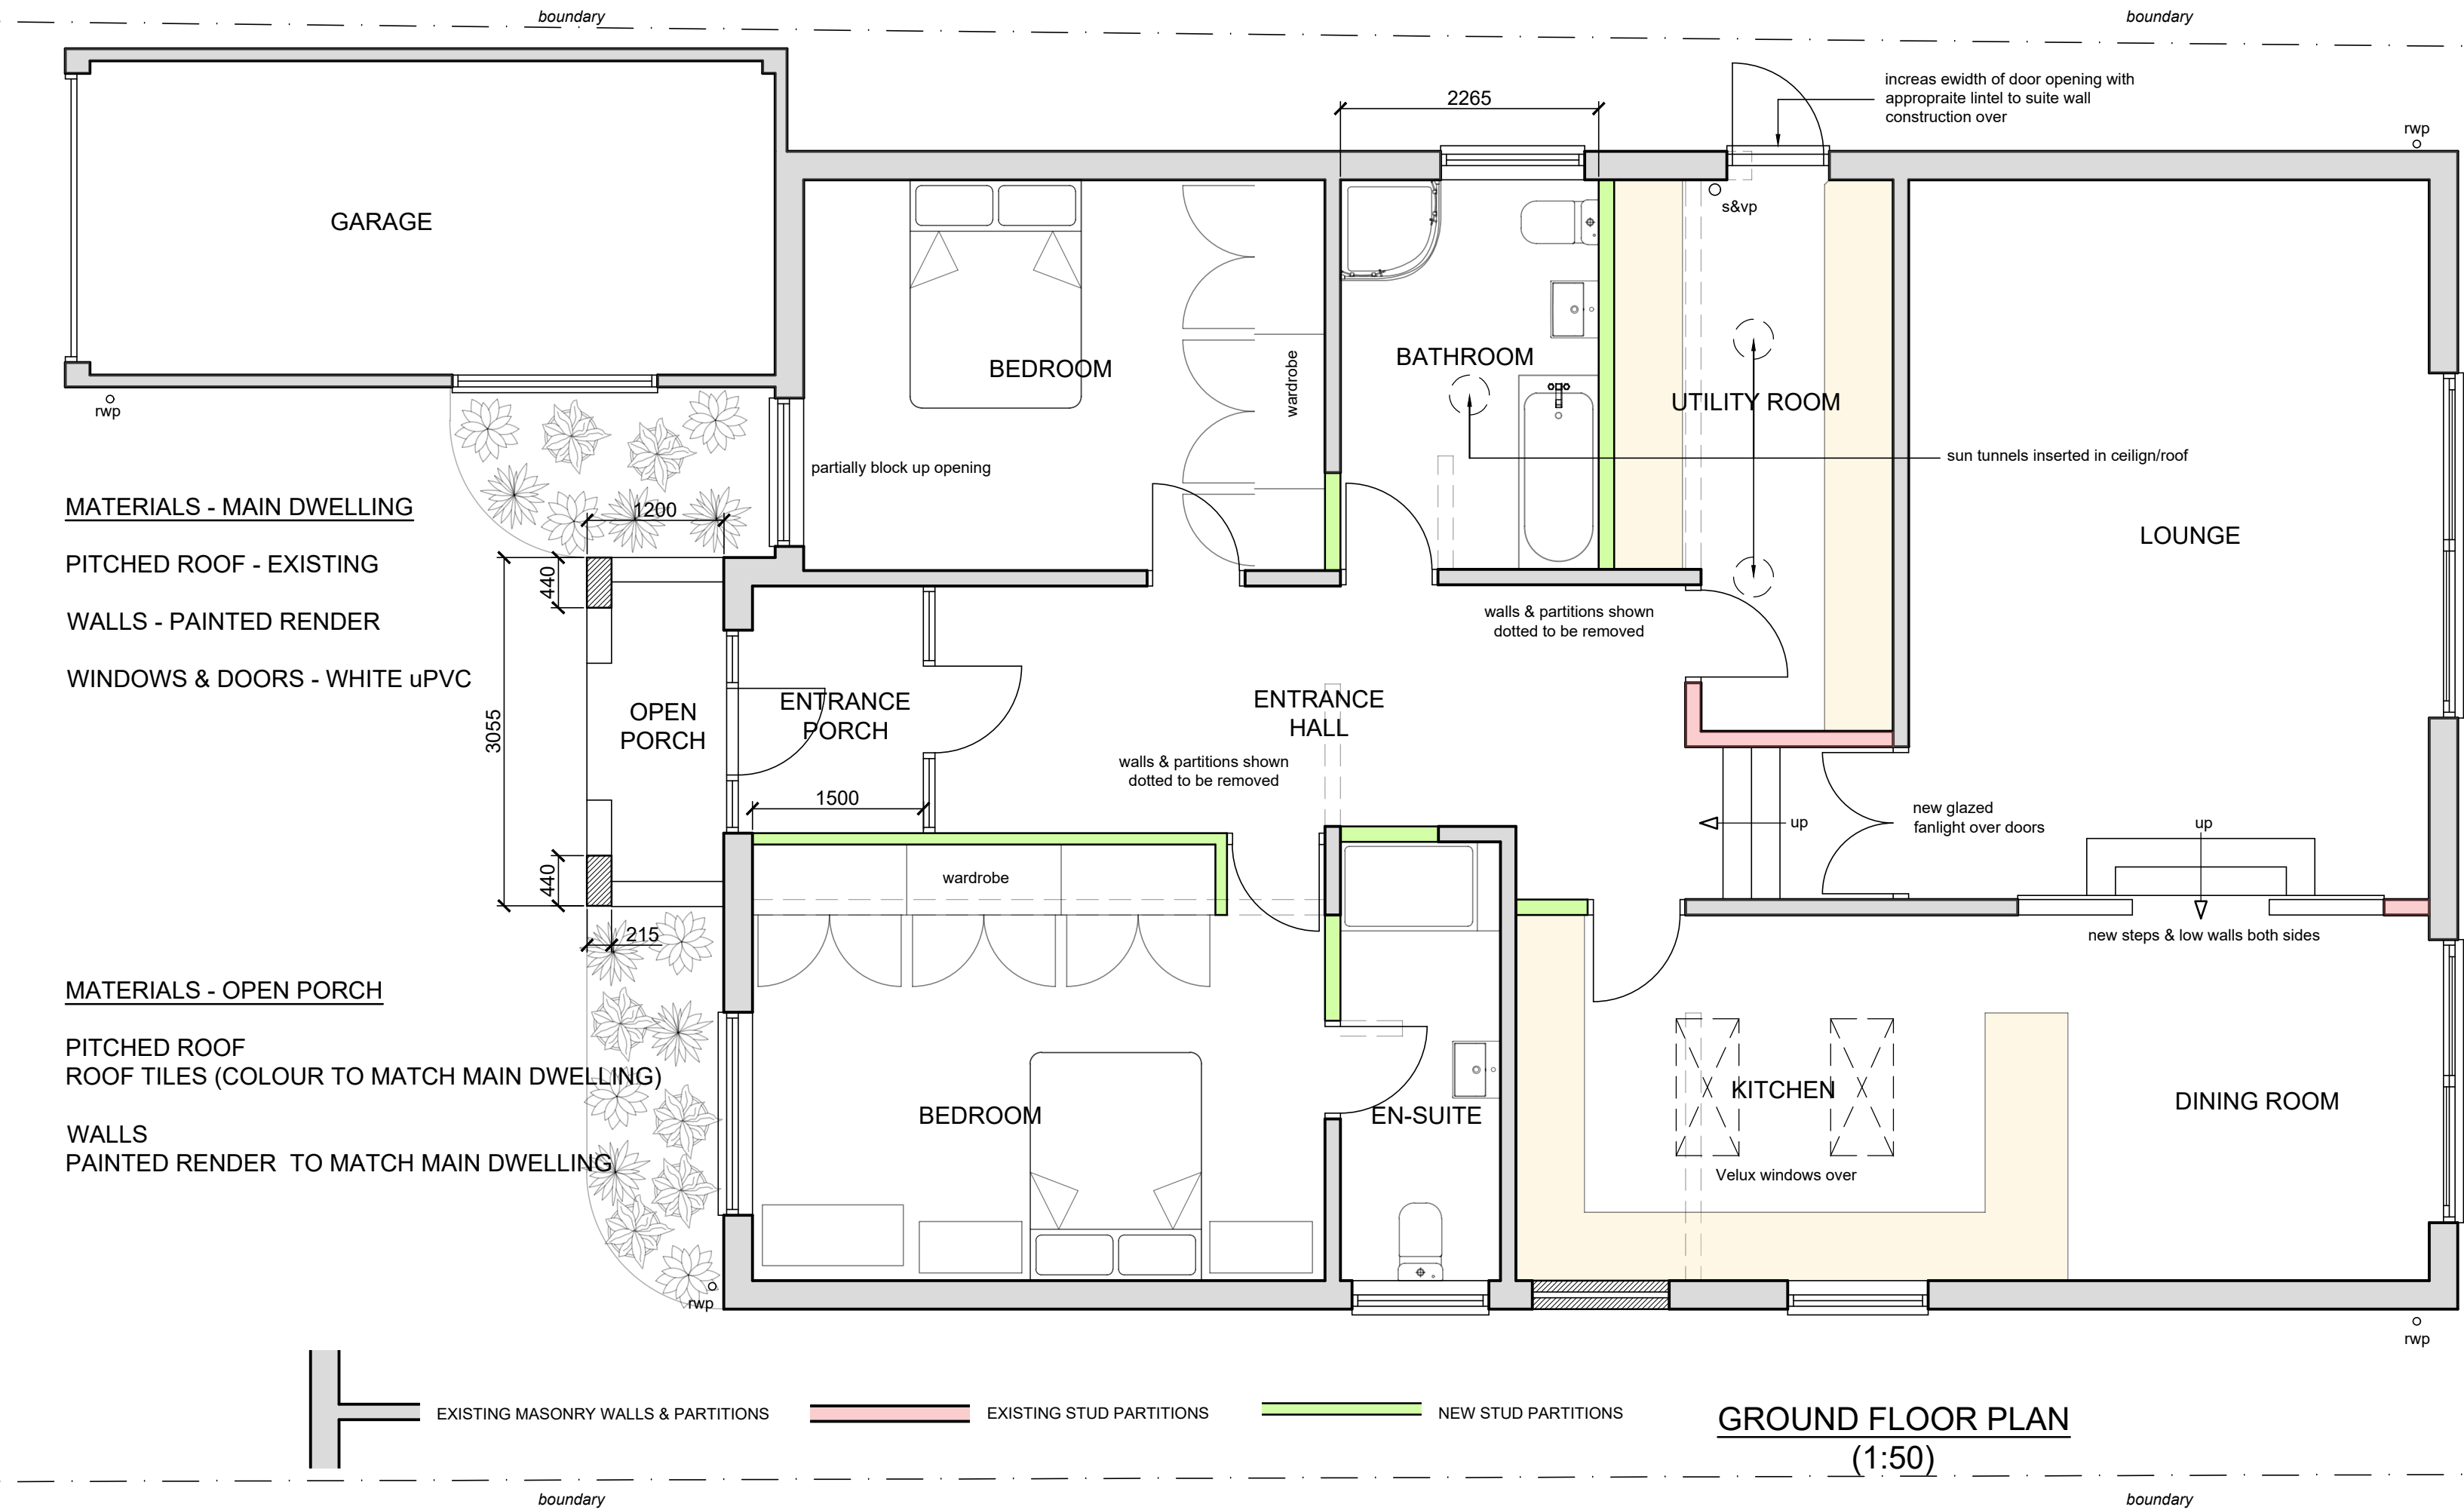
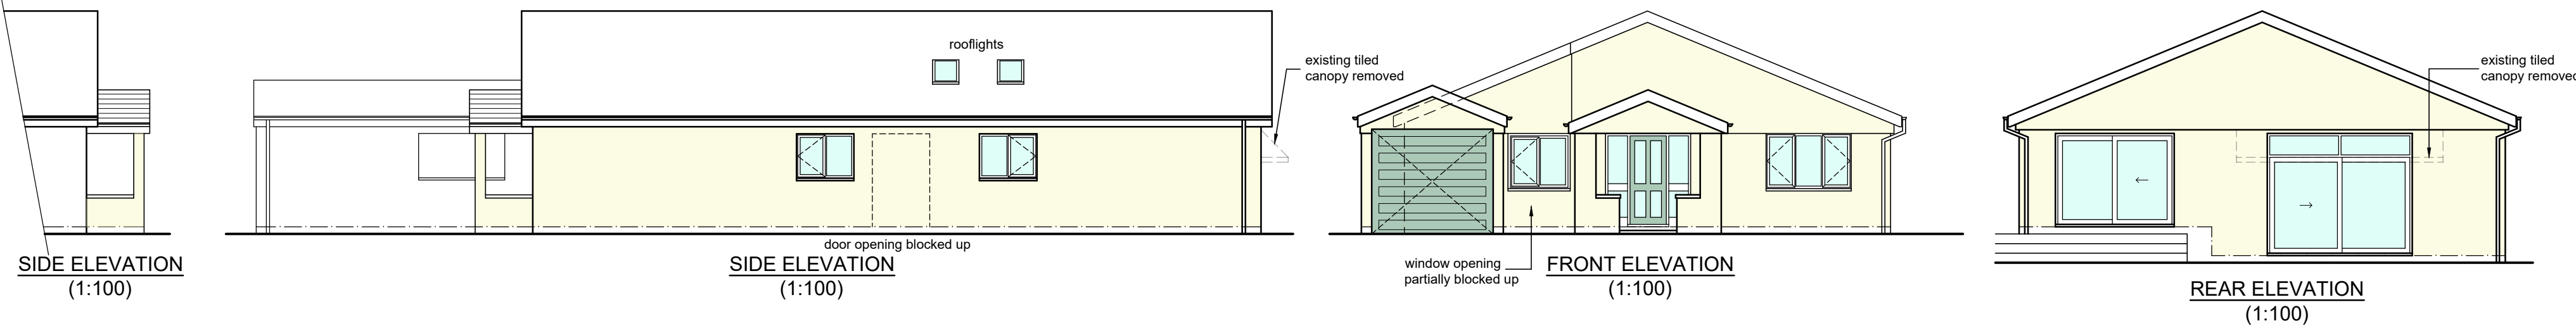


SCALE
SCALE BAR @ 1:100

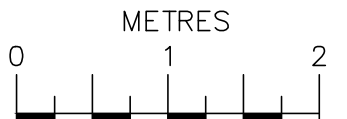

SCALE
SCALE BAR @ 1:50

24/11/23	A	Canopy to be removed added to side elevation
Date	No	Revision
Penfold Project Services rwp Epmarket, Wrotham Road, Meopham, Kent, DA13 0JH Telephone: 01474 816690 e-mail: apenfold448@btinternet.com		
Job Title:	56A LEWIS ROAD ISTEAD RISE GRAVESEND KENT DA13 9JG	
Dwg Title:	PLANS & ELEVATIONS AS PROPOSED	
Scale:	1:50 & 1:100 @ A2	
Dwg No.:	02A	
Date:	November 2023	