


The Proposed French Doors

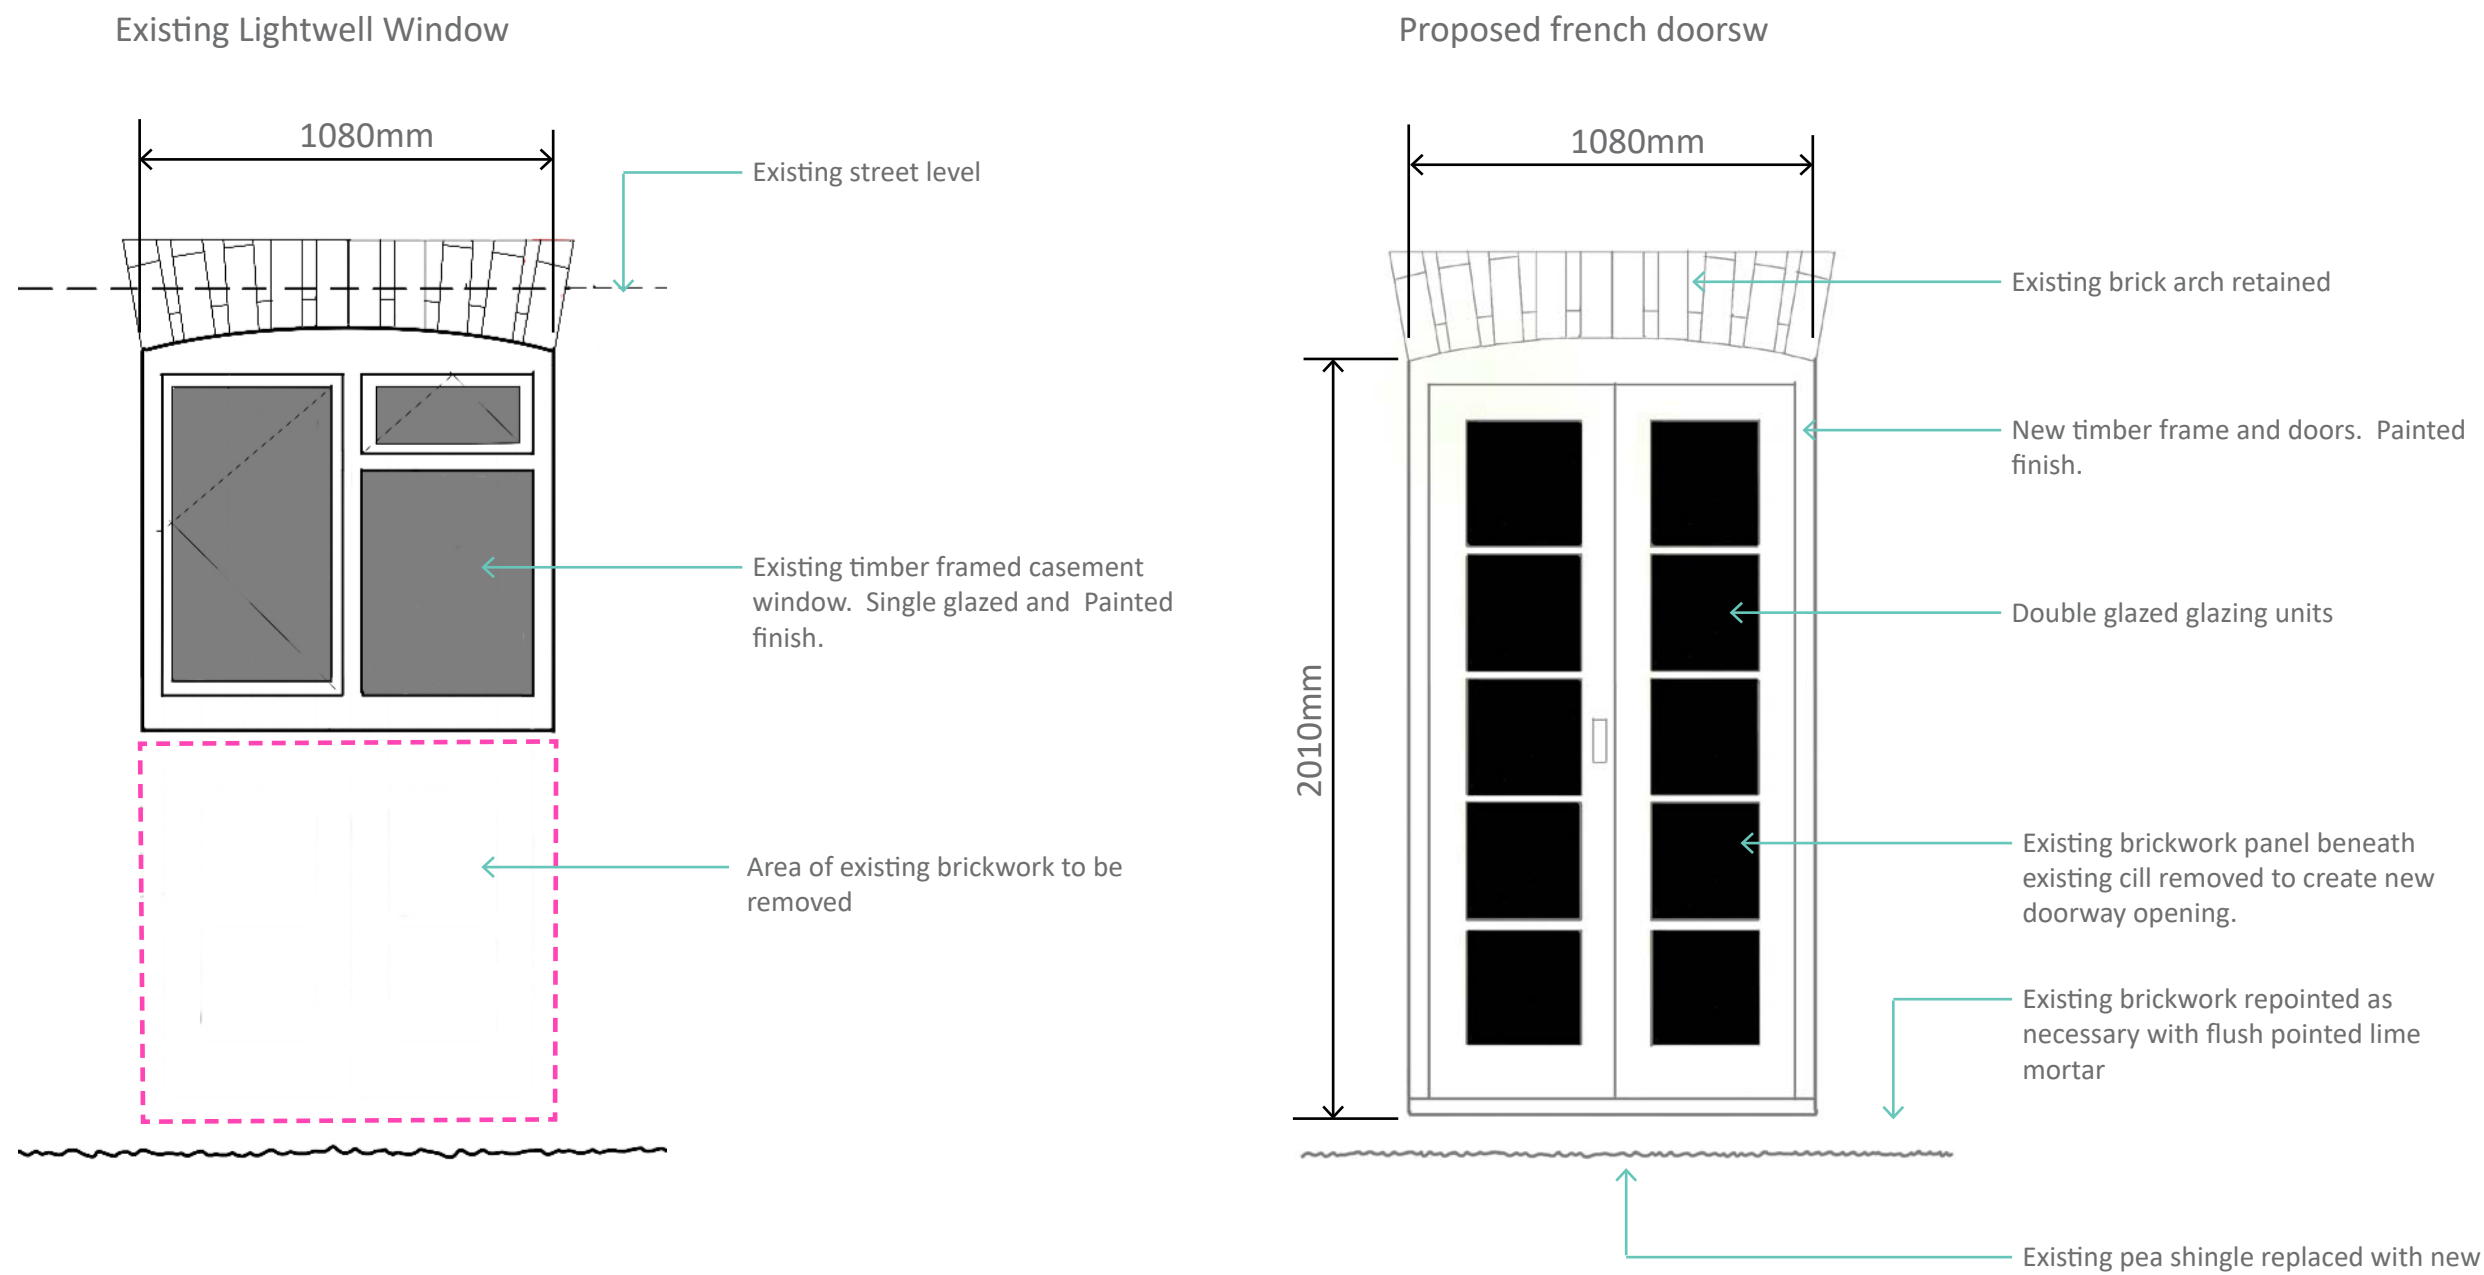

2023_02 dwg 03 B



Scale 1:20 @ A3