



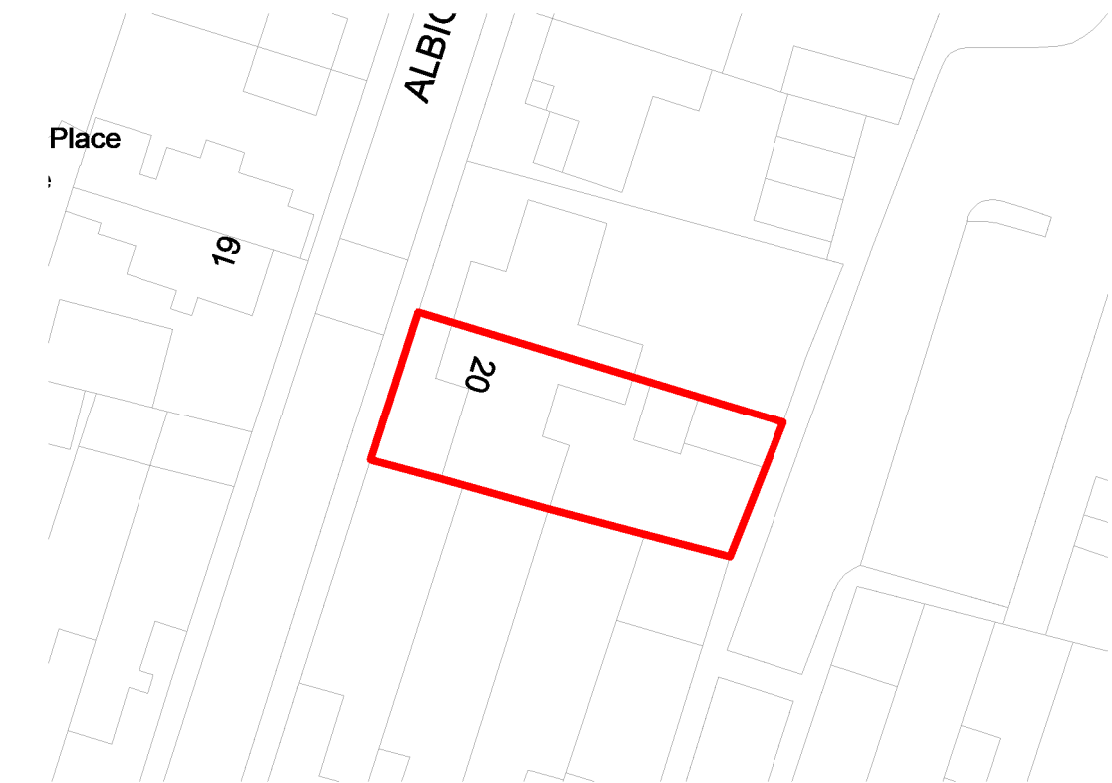

1 Existing Block Plan 1 : 500

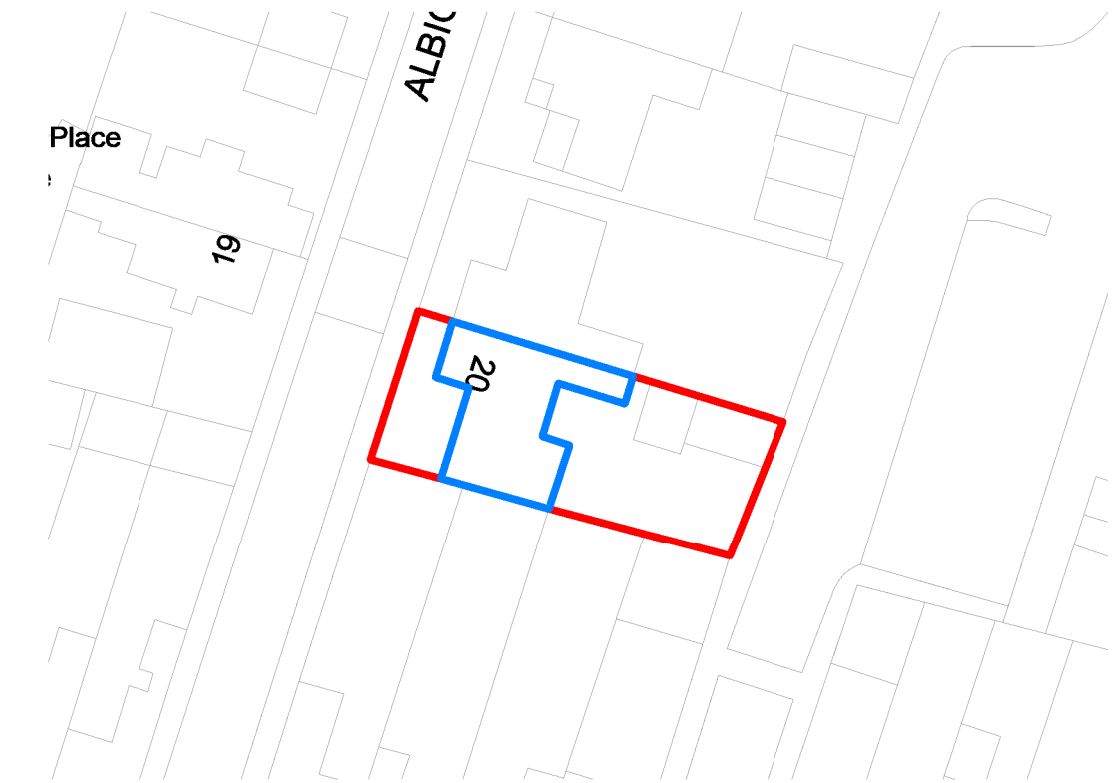

2 Proposed Block Plan 1 : 500

Site boundary

Development area

NORTH

rev	revision details	date
A	For Planning	11/11/23
NOTES: THIS DRAWING IS INDICATIVE ONLY AND MUST NOT BE REPRODUCED WITHOUT PERMISSION. THIS DRAWING IS FOR DESIGN INTENT ONLY AND MUST NOT BE USED FOR ANY OTHER PURPOSES. THE CONTRACTOR IS RESPONSIBLE FOR CHECKING DIMENSIONS ON SITE PRIOR TO BUILDING OR FABRICATION. SCALE 1: 20 1m 2m SCALE 1: 50 1m 4m SCALE 1: 500 10m 40m SCALE 1: 1250 25m 100m		
LCA DESIGN & BUILD		
key	risk	
Job title 20 Albion Rd, Gravesend DA12 2SR		
drawing title Existing and Proposed Block Plan		
job no. 126	drawing no. 101	revision A
scale @A3	Issued to EASL	Drawn by ALC