



Notes

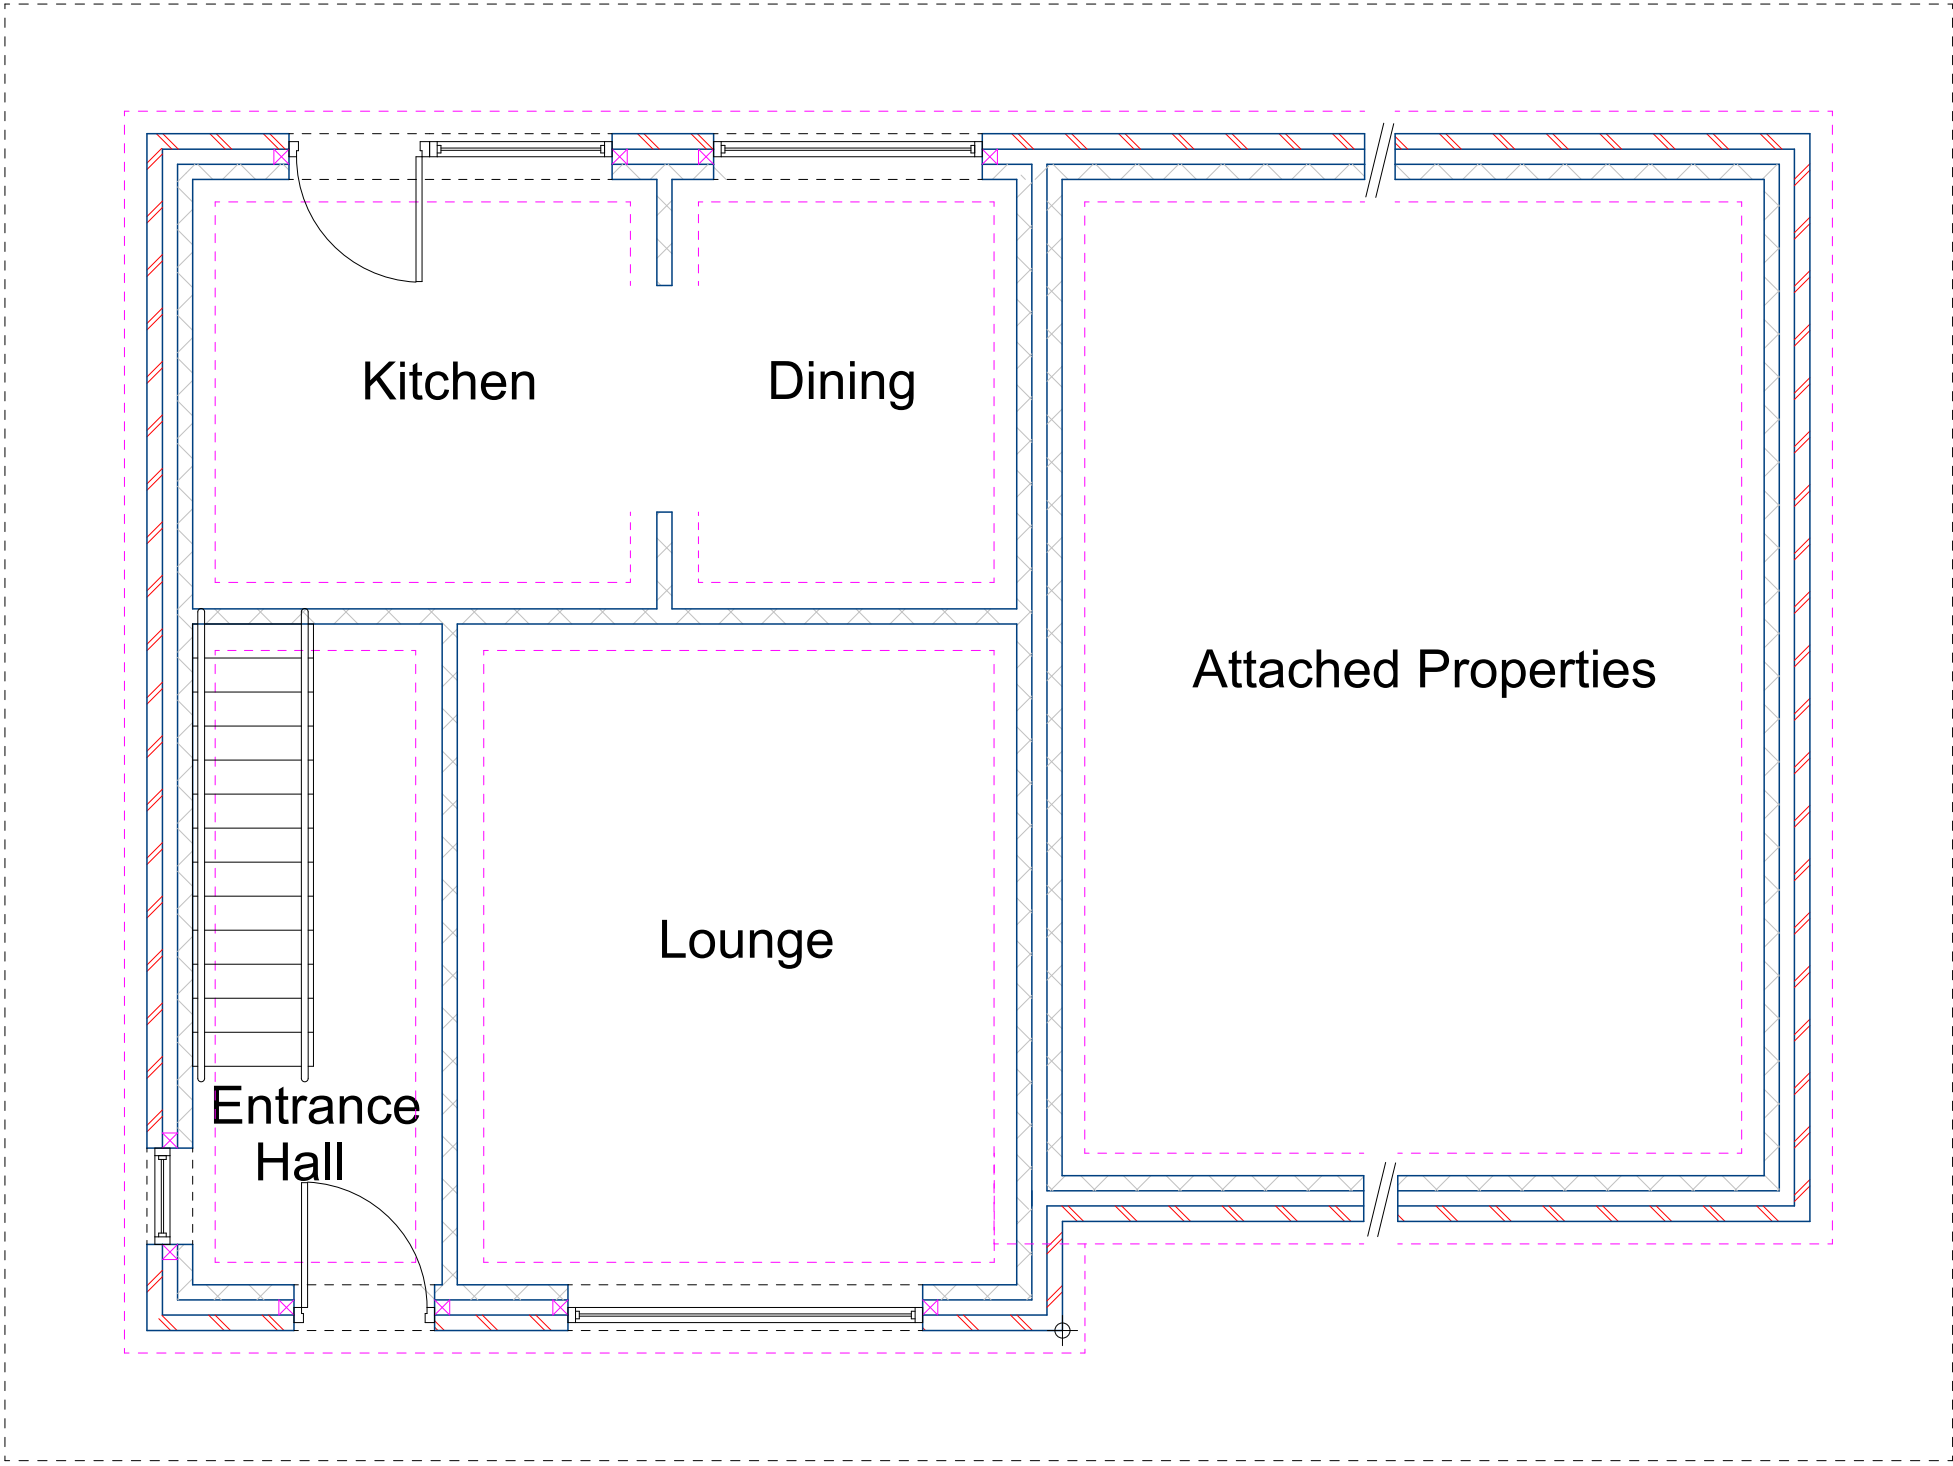

Ground Floor

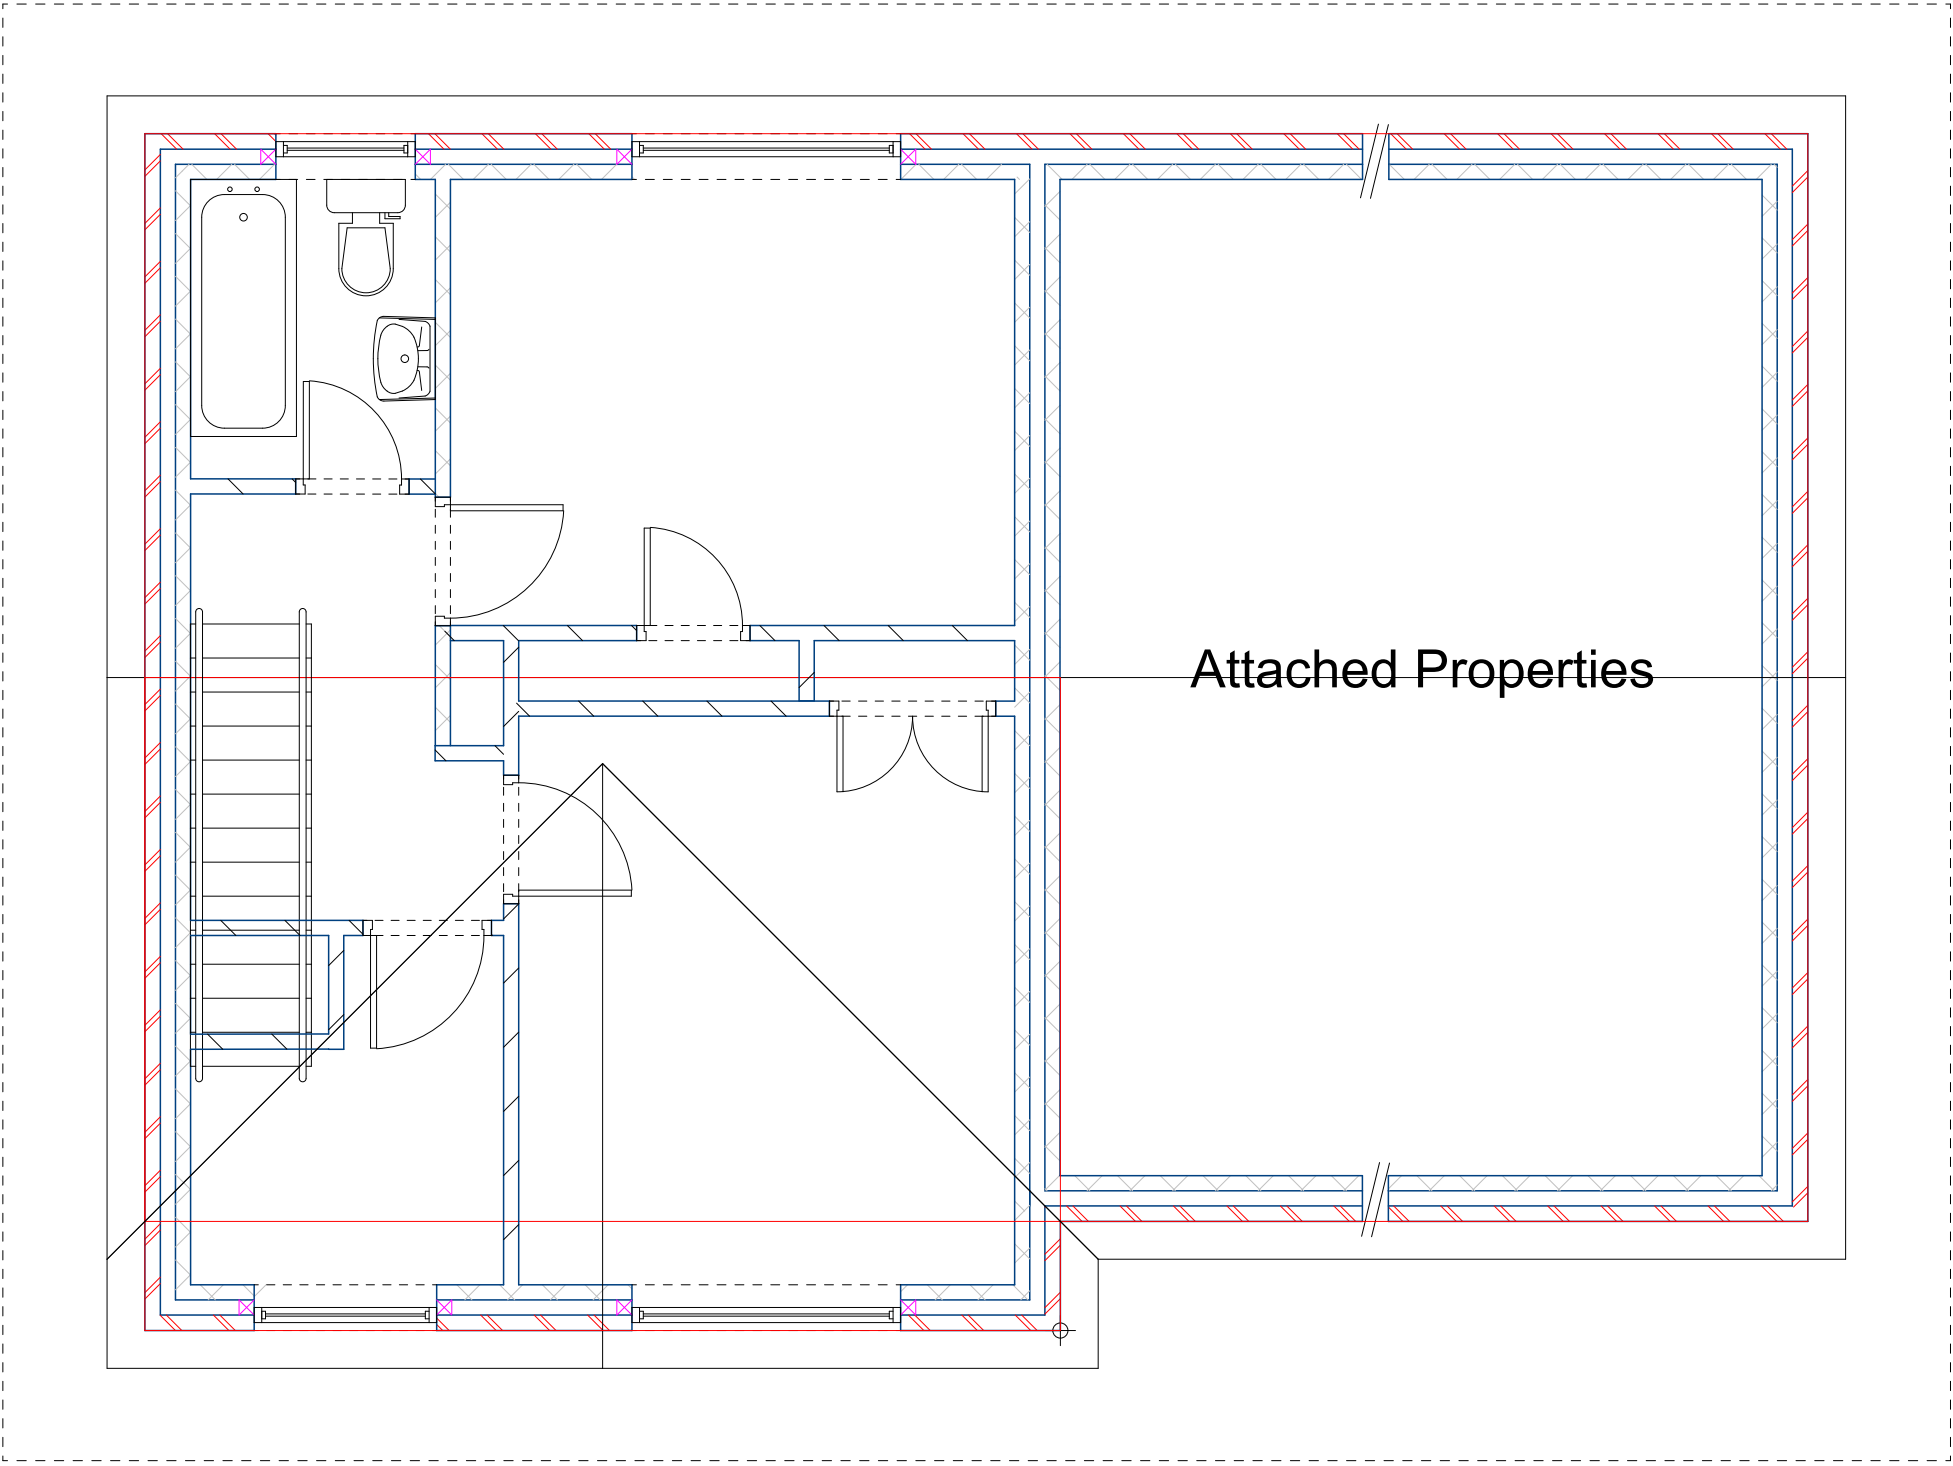

1st Floor

Lanes Avenue



Project
Loft Conversion and Extension
88 Lanes Avenue
Gravesend DA11 7HS

Drawing Title
Existing Plan Views

Client
Bartlomiej Marszalek
Drawing No.
DA117HS88 - 01

Date
10 / 2022
Scale
1:50
Drawn by
SGB
Checked by
Name

Page Size - A1 3000 mm

140 Blenheim Drive Allestree Derby DE22 2GN
Mobile 07305 998678
E-mail steve@allestreedesignservices.com

DO NOT SCALE DRAWING, ALL MEASUREMENTS TO BE CHECKED ON-SITE BY BUILDER.