


DO NOT SCALE FROM THIS DRAWING
ALL DIMENSIONS TO BE VERIFIED BY THE CONTRACTOR ON SITE

1:200 5 10 15 20m



Street scene 01 - The Terrace

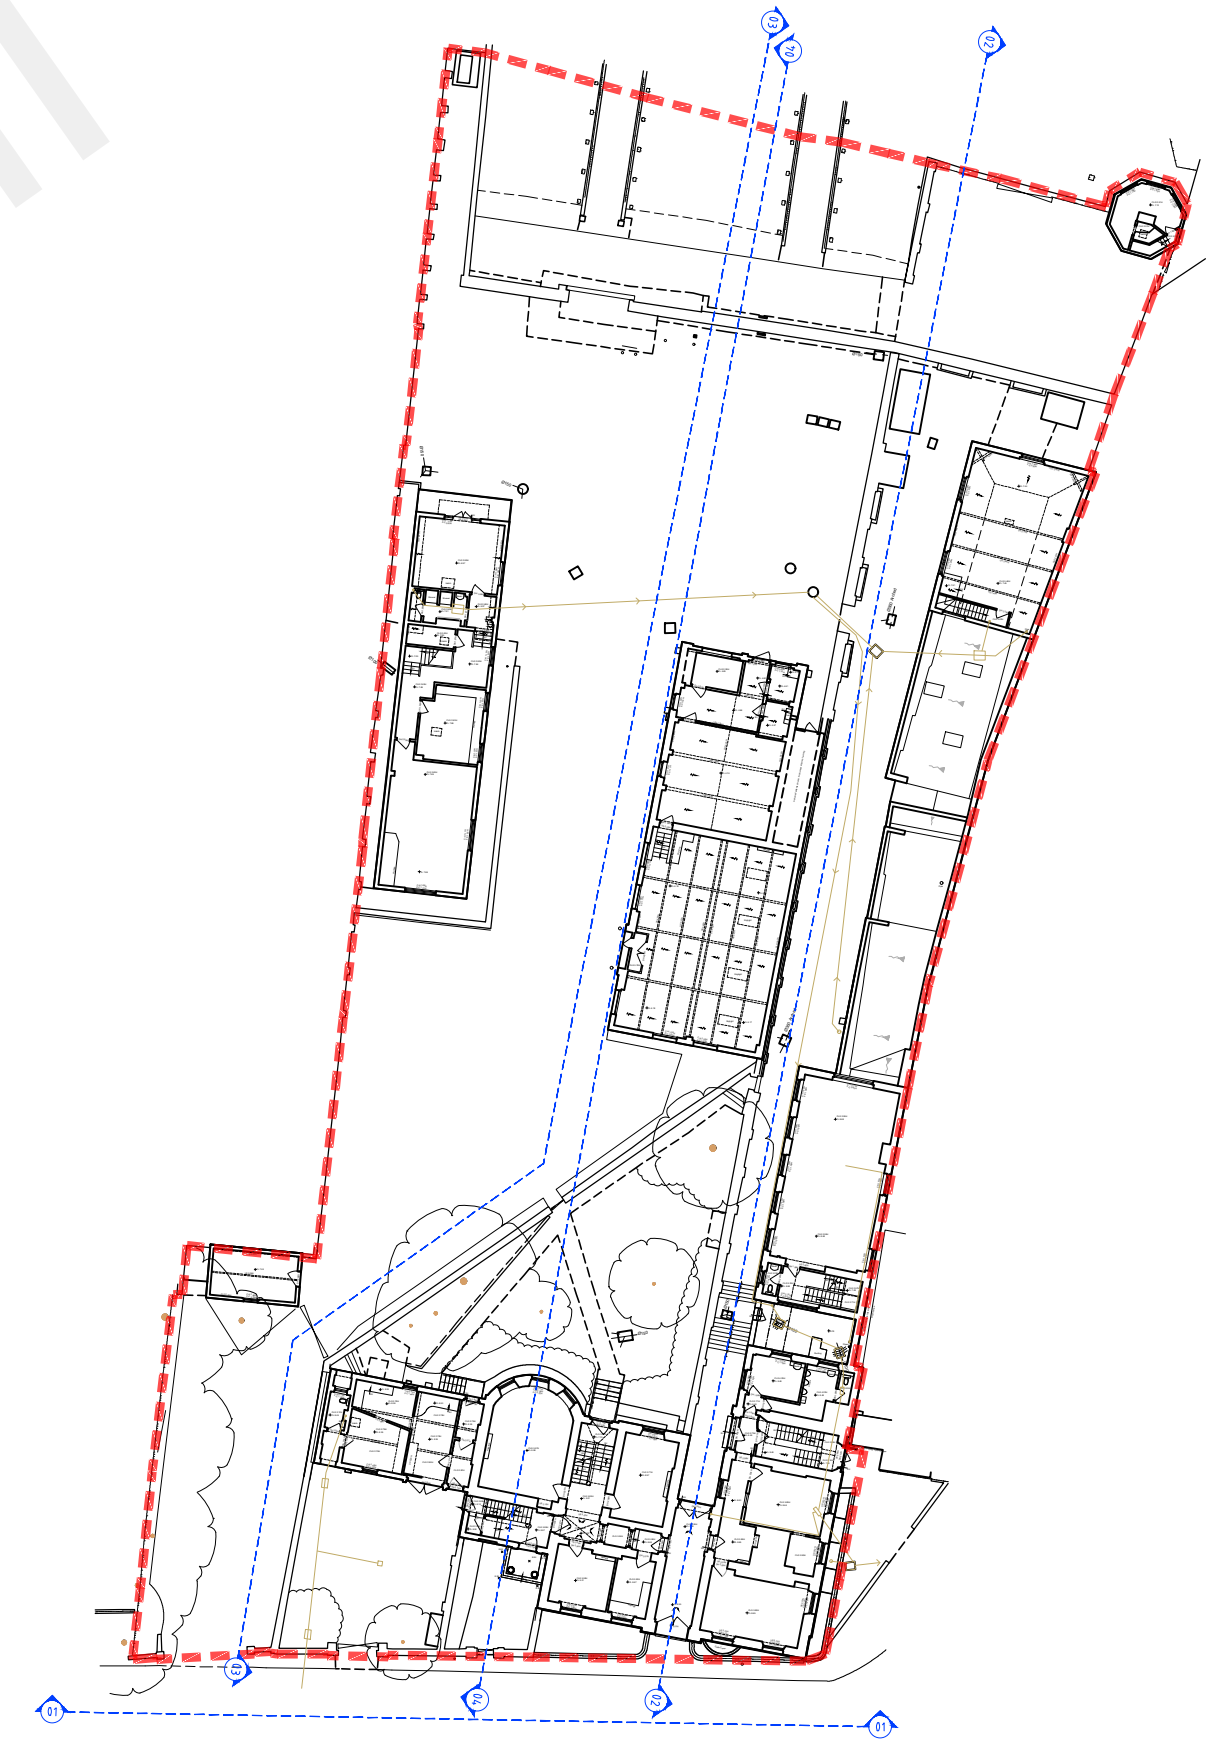

Street Scene Key



Street scene 02 - Inside Site Wall

REV	DESCRIPTION	DATE	BY	CHKD
TURNER JACKSON+DAY ASSOCIATES				
Radio House Thanet Way, Whitstable Kent CT5 3DX				
t: 01227 261453 e: enquiries@tjda.co.uk www.turnerjacksonday.co.uk				
client details				
Mile Property Group Ltd				
project details				
Custom House The Terrace, Gravesend, DA12 2DE				
drawing title				
Existing Streetscenes				
date	scale	drawn by	checked by	
Mar'21	1:200@A1	NS		
project no.	drawing no.	revision		
1735	013			