


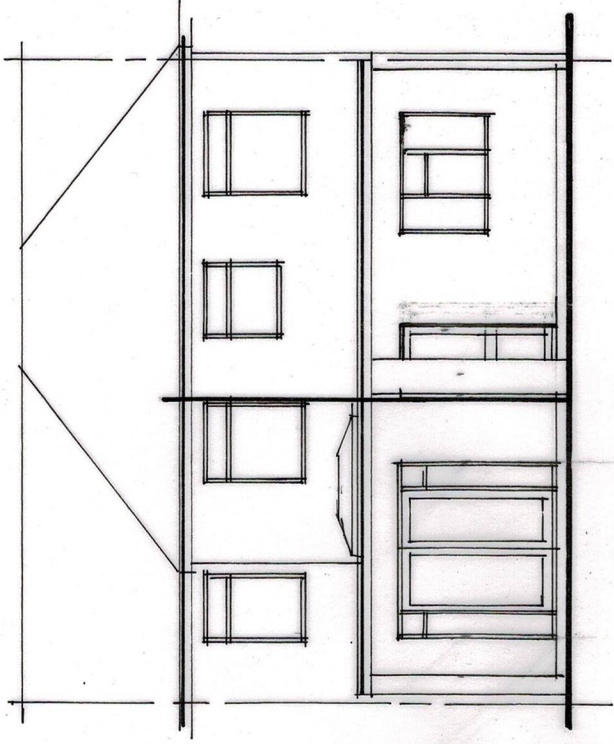


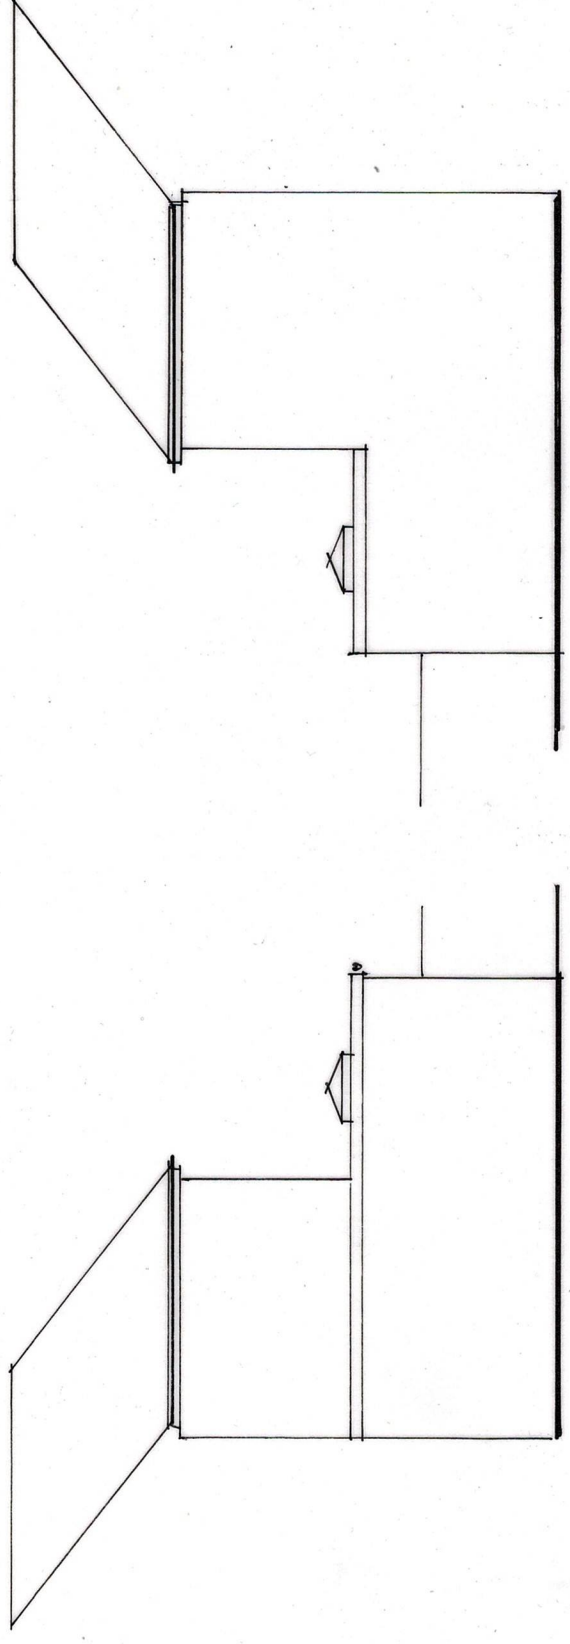

EXISTING REAR ELEVATION 1:100

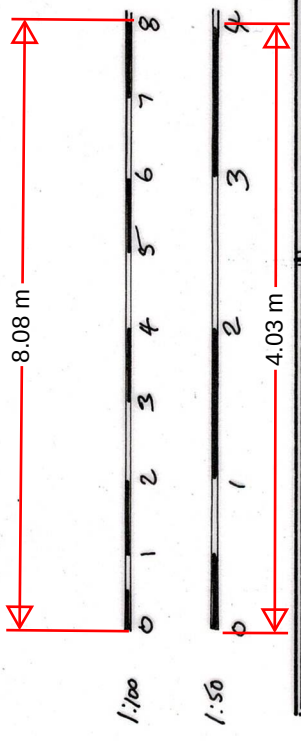

EXISTING SIDE ELEVATIONS 1:100

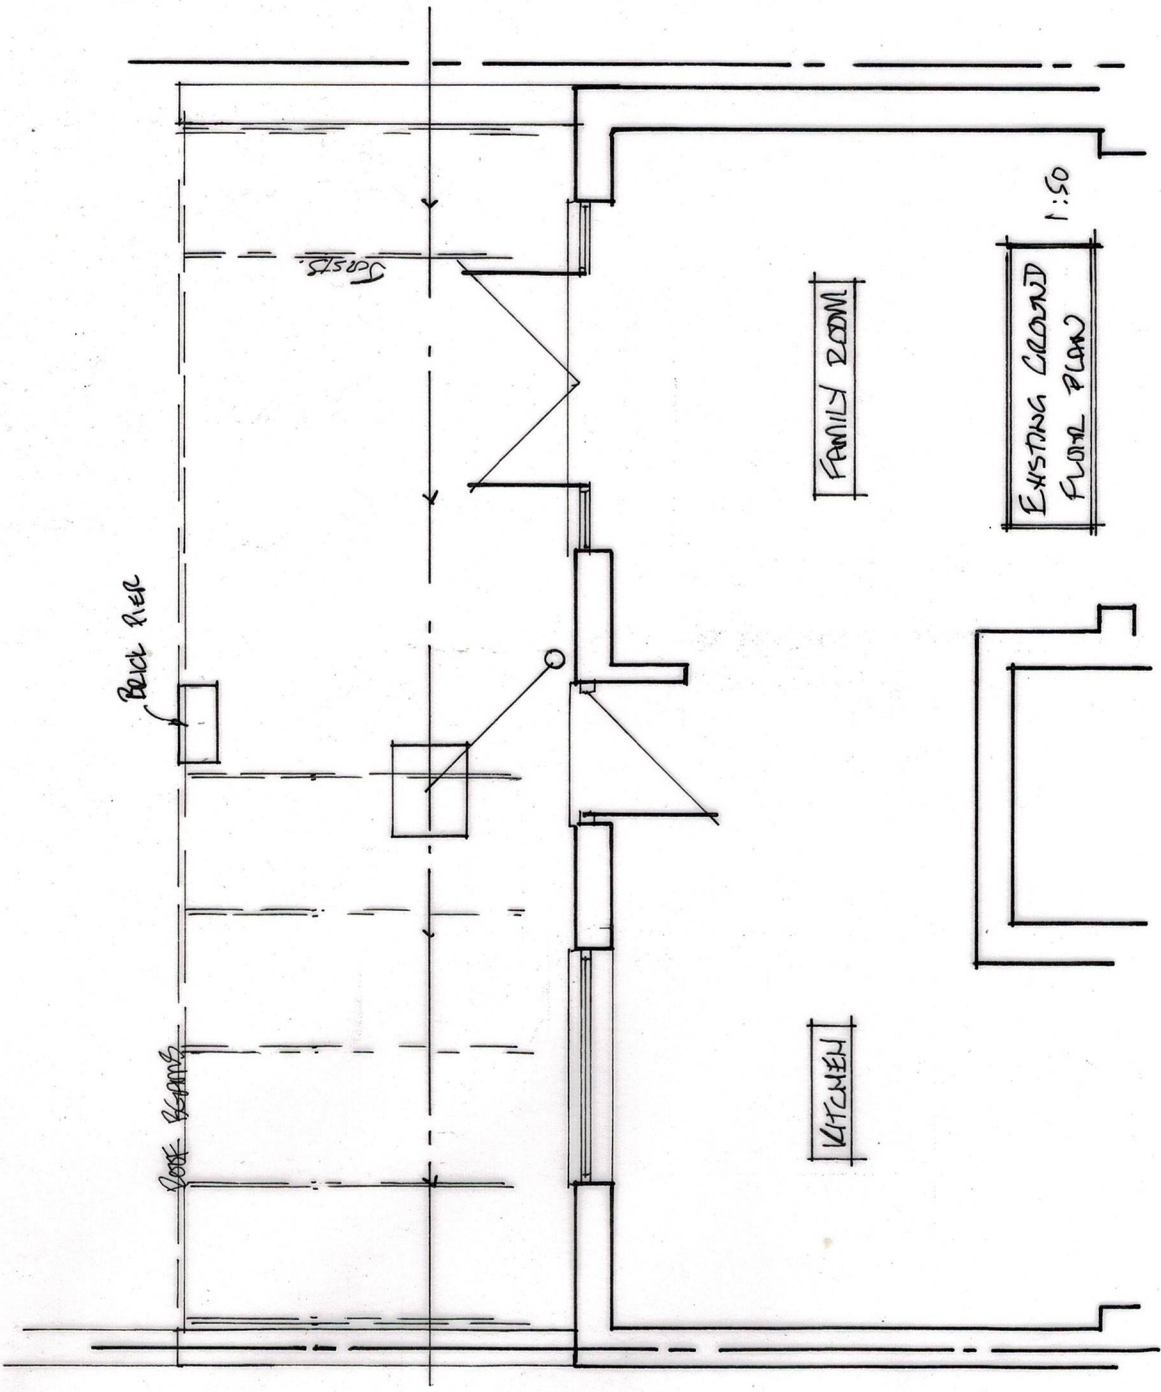

SINGLE STOREY REAR EXTENSION		MR. N. P. SINGH S. P. BLOOM GREENWOOD REAR TERRACE	
DATE	19/3/24	SCALE	1/50 1/100
DRAW NO	24/03/01		22