


Copyright of this drawing, the design and anything constructed from it is vested in the Architects and may not be produced without their written permission.
This design is site specific and may not be reproduced on any other site without the Architects written permission.


Only figured dimensions are to be used for construction purposes. This drawing is to be read in conjunction with all relevant details for the project. All dimensions are to be checked on site prior to commencement, any discrepancy is to be reported to the Architect or Contract Administrator without delay.

This drawing is provided in e-mailfile format as a guide only. The user should produce their own drawings and verify all dimensions and details. The Architects do not accept any responsibility for any discrepancies that may arise. The user must be returned (unused, together with a written communication detailing the acceptance of this condition).



This drawing is to be used solely for Planning purposes only, any other use is strictly forbidden.

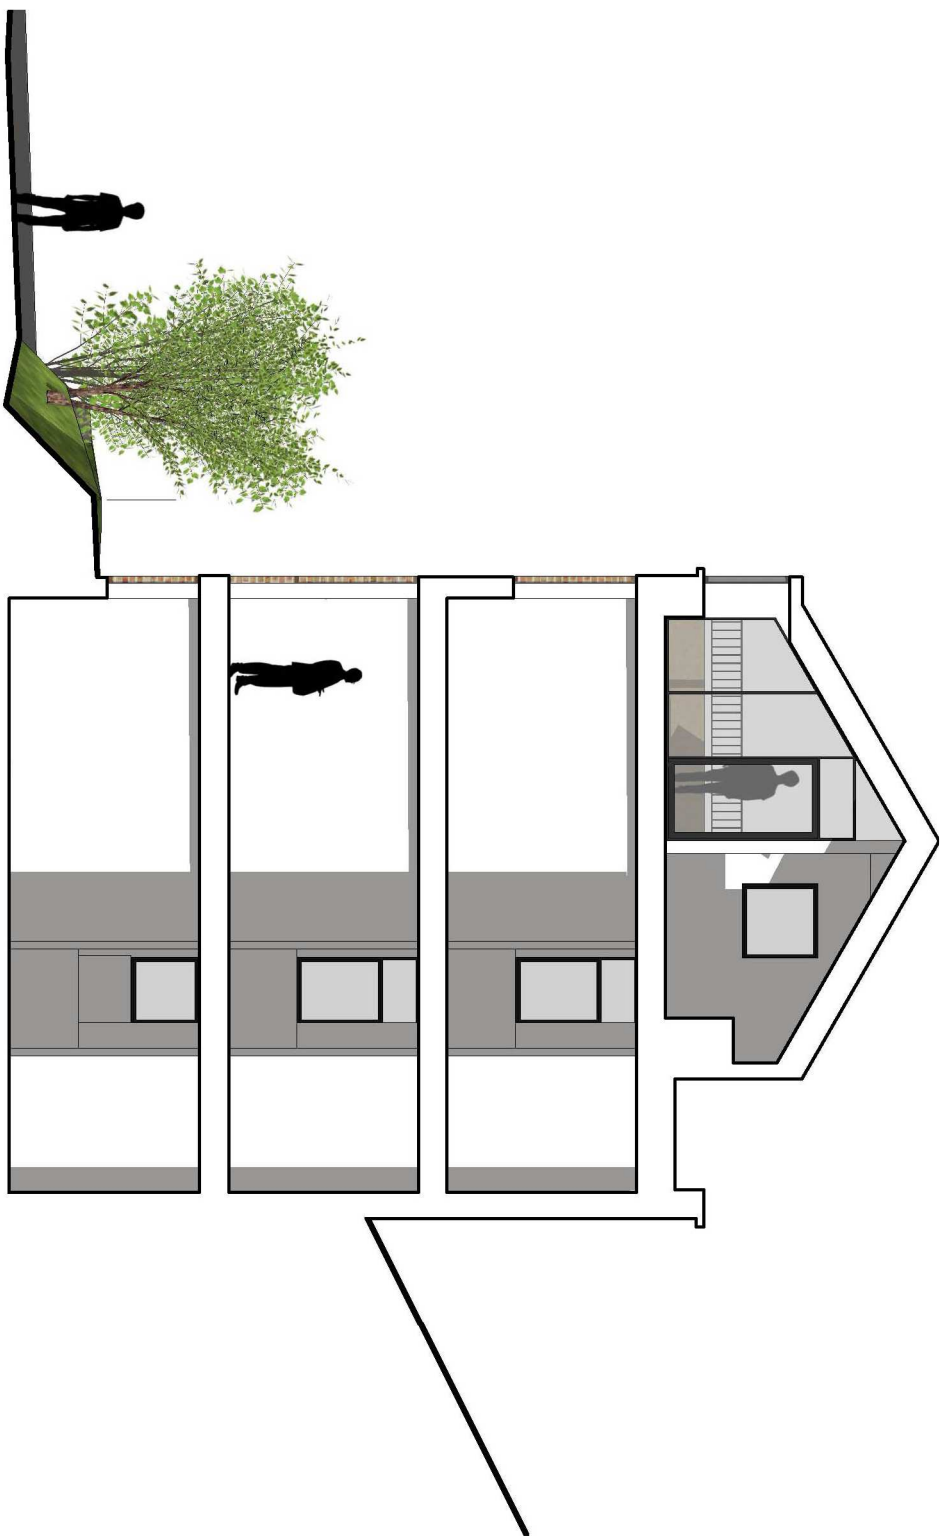

cross section north-south

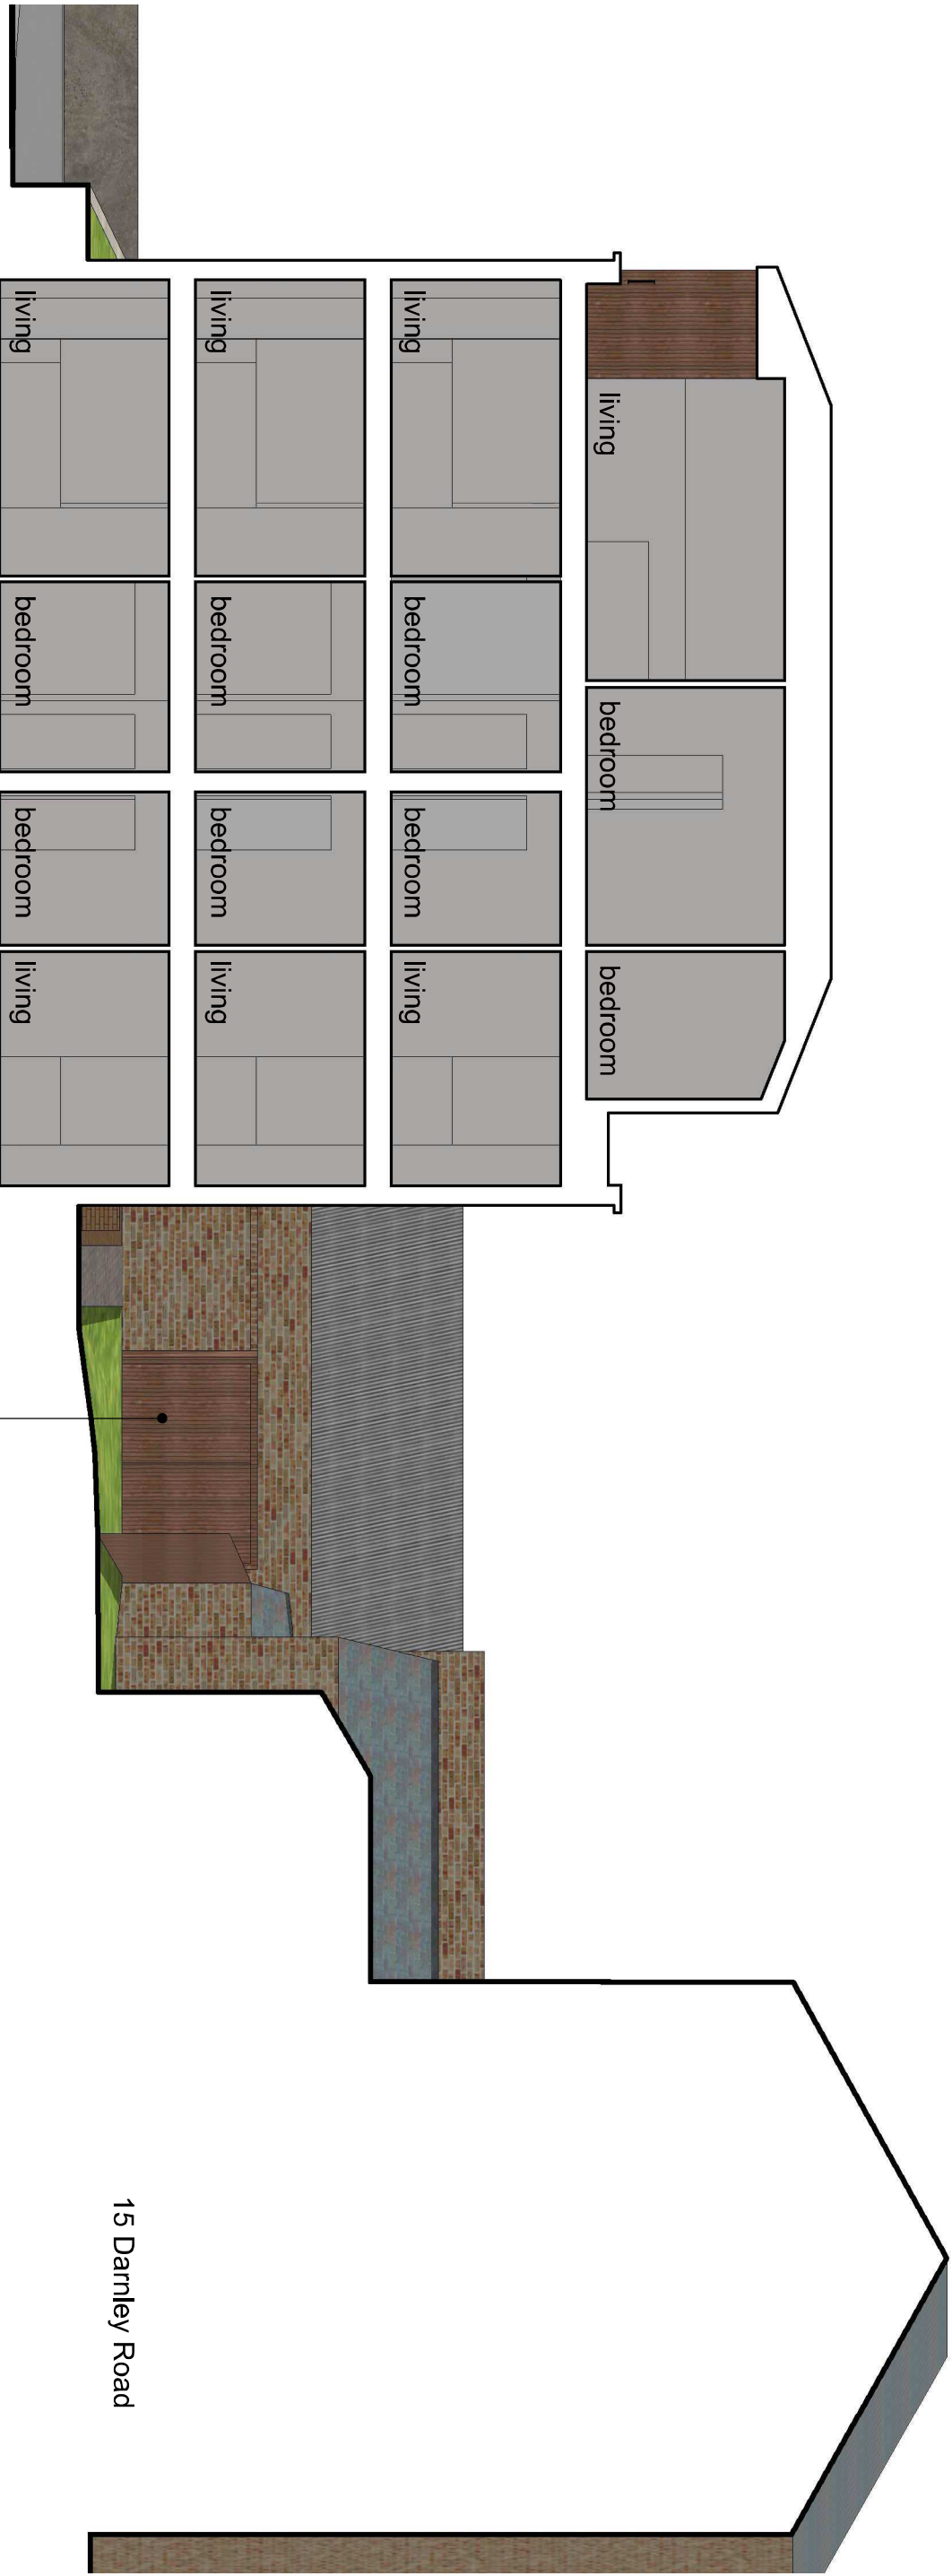

cross section east-west

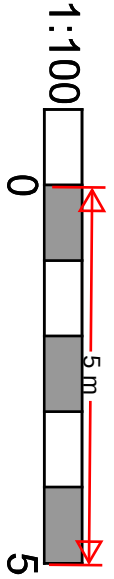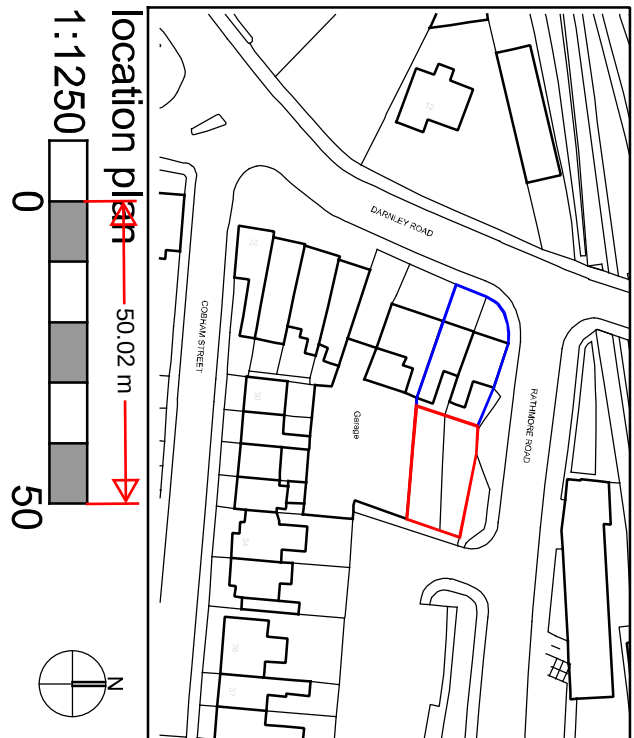

New flats

Rear of 15-17 Darinley Road

Sections as proposed

DRAWING STATUS

Preliminary
For Approval
Information

☒

Final
Construction
As-built

☐

Revisions

Project

New flats

Client

Haver Investments South Ltd

Site

Rear of 15-17 Darinley Road

Title

Sections as proposed

Scale at A1

1:100

Date

Sept 23

sub rosa
architecture

Sub Rosa Architecture Ltd
The Studio 62 Pine Avenue Gravesend DA12 1QZ
t: 01474 747707
e: carlou@subrosa.co.uk

DRAWING NUMBER

23 - 1431 - 04C