


Copyright of this drawing, the design and anything constructed from it is vested in the Architects and may not be produced without their written permission.  
This design is site specific and may not be reproduced on any other site without the Architects written permission.

Only figured dimensions are to be used for construction purposes. This drawing is to be read in conjunction with all relevant details for the project. All dimensions are to be rounded on site prior to commencement, any discrepancy is to be reported to the Architect or Contract Administrator without delay.


All dimensions in millimeters unless noted otherwise

This drawing is provided in e-mailfile format as a guide only. The user should produce their own drawings and verify all dimensions and details. The Architects do not accept any responsibility for any discrepancies. The user must be returned (unsealed) together with a written communication detailing the acceptance of this condition.


This drawing is to be used solely for Planning purposes only, any other use is strictly forbidden.

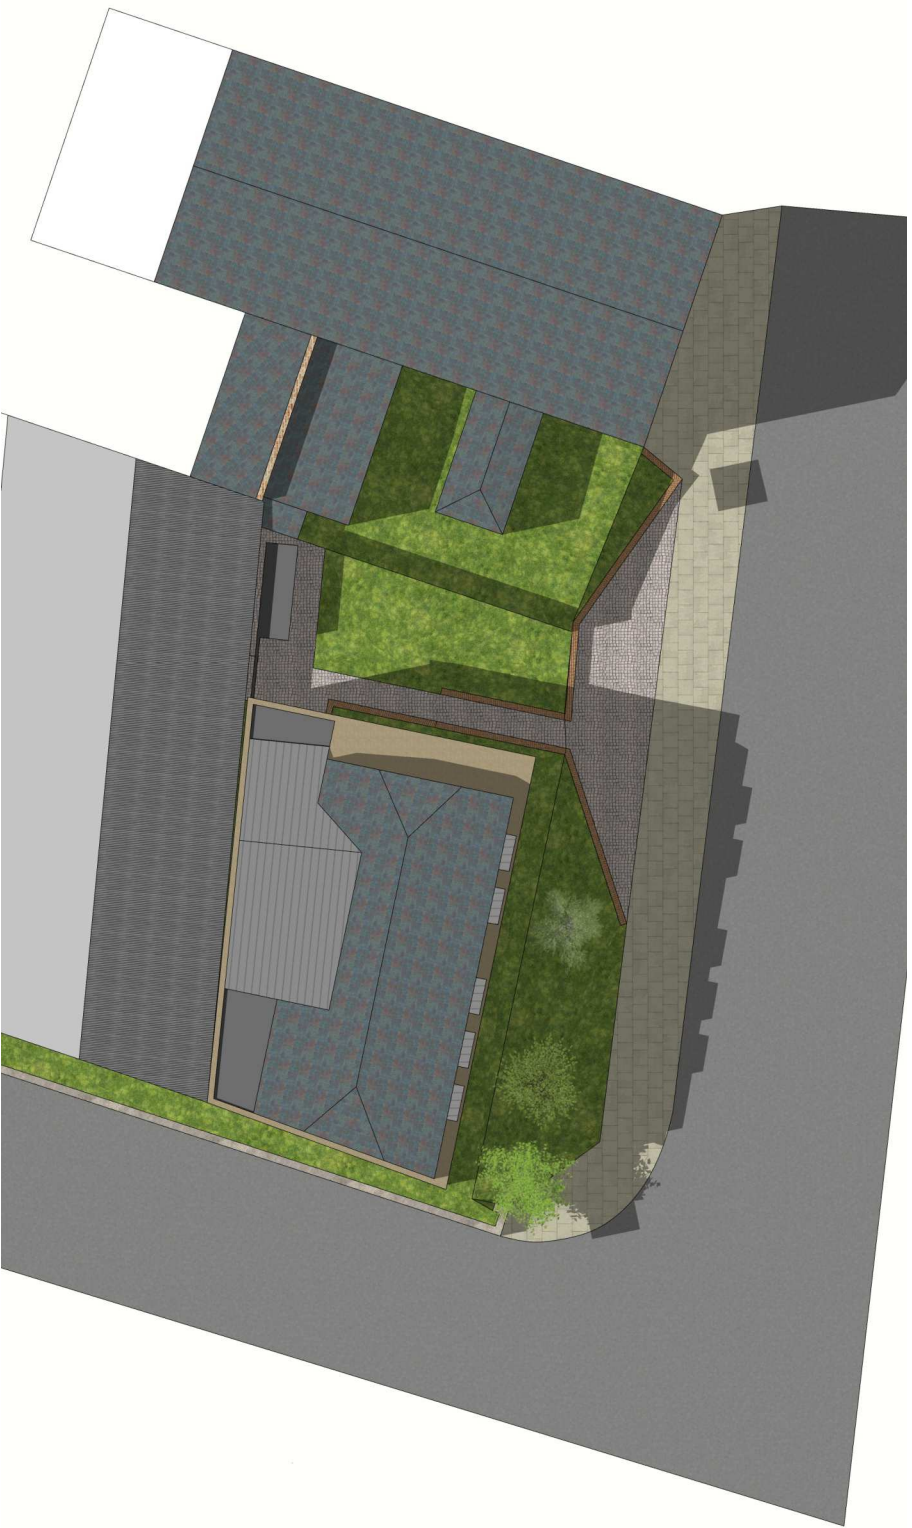


shadow map noon mid march nts

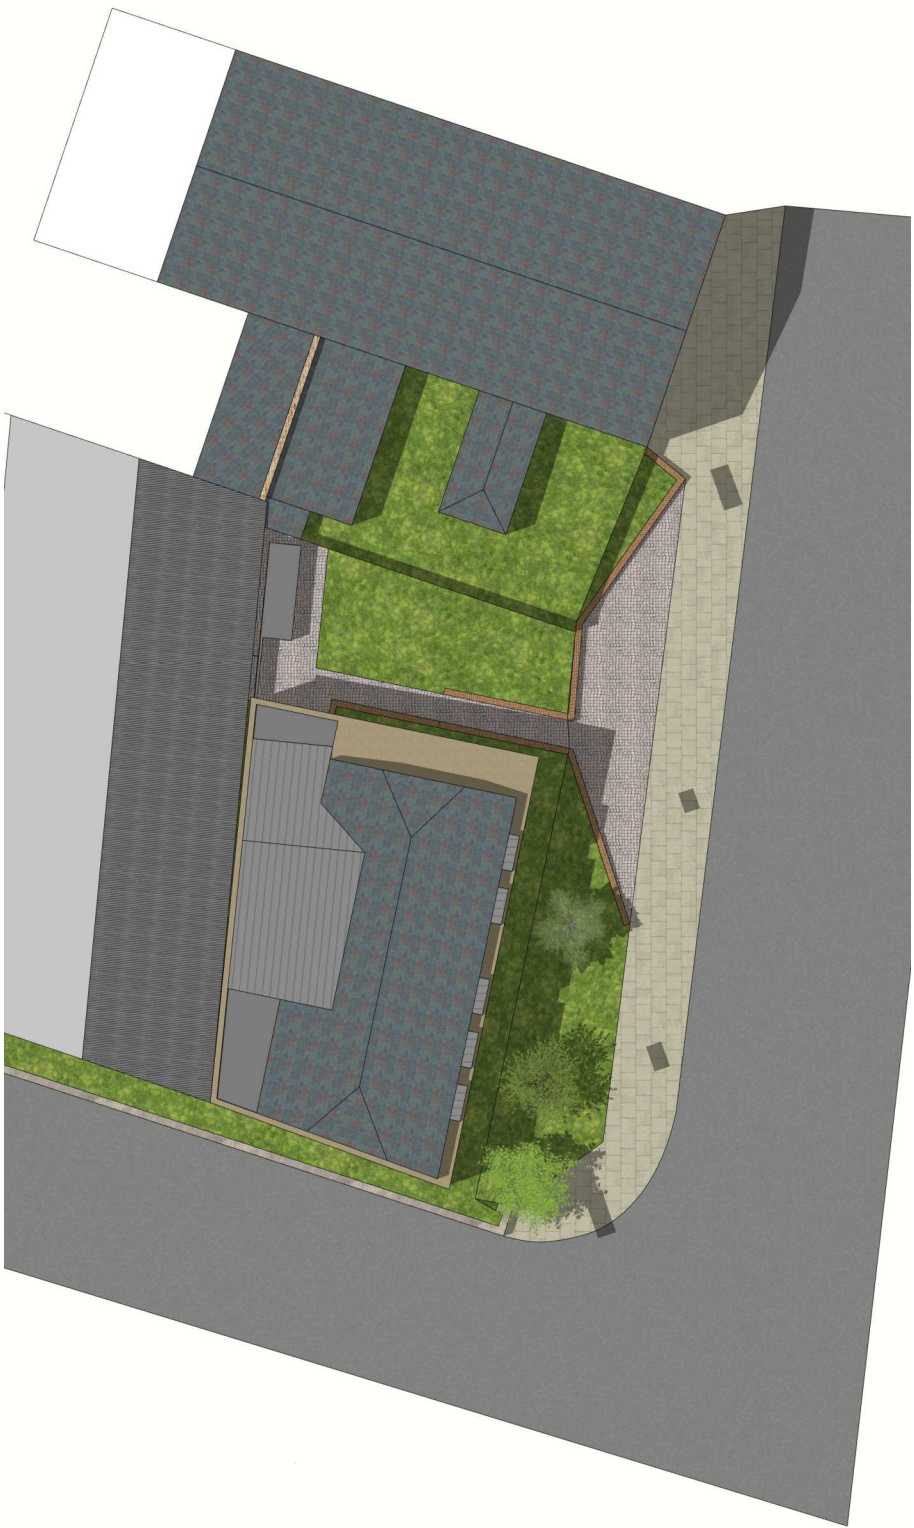

shadow map noon mid june nts

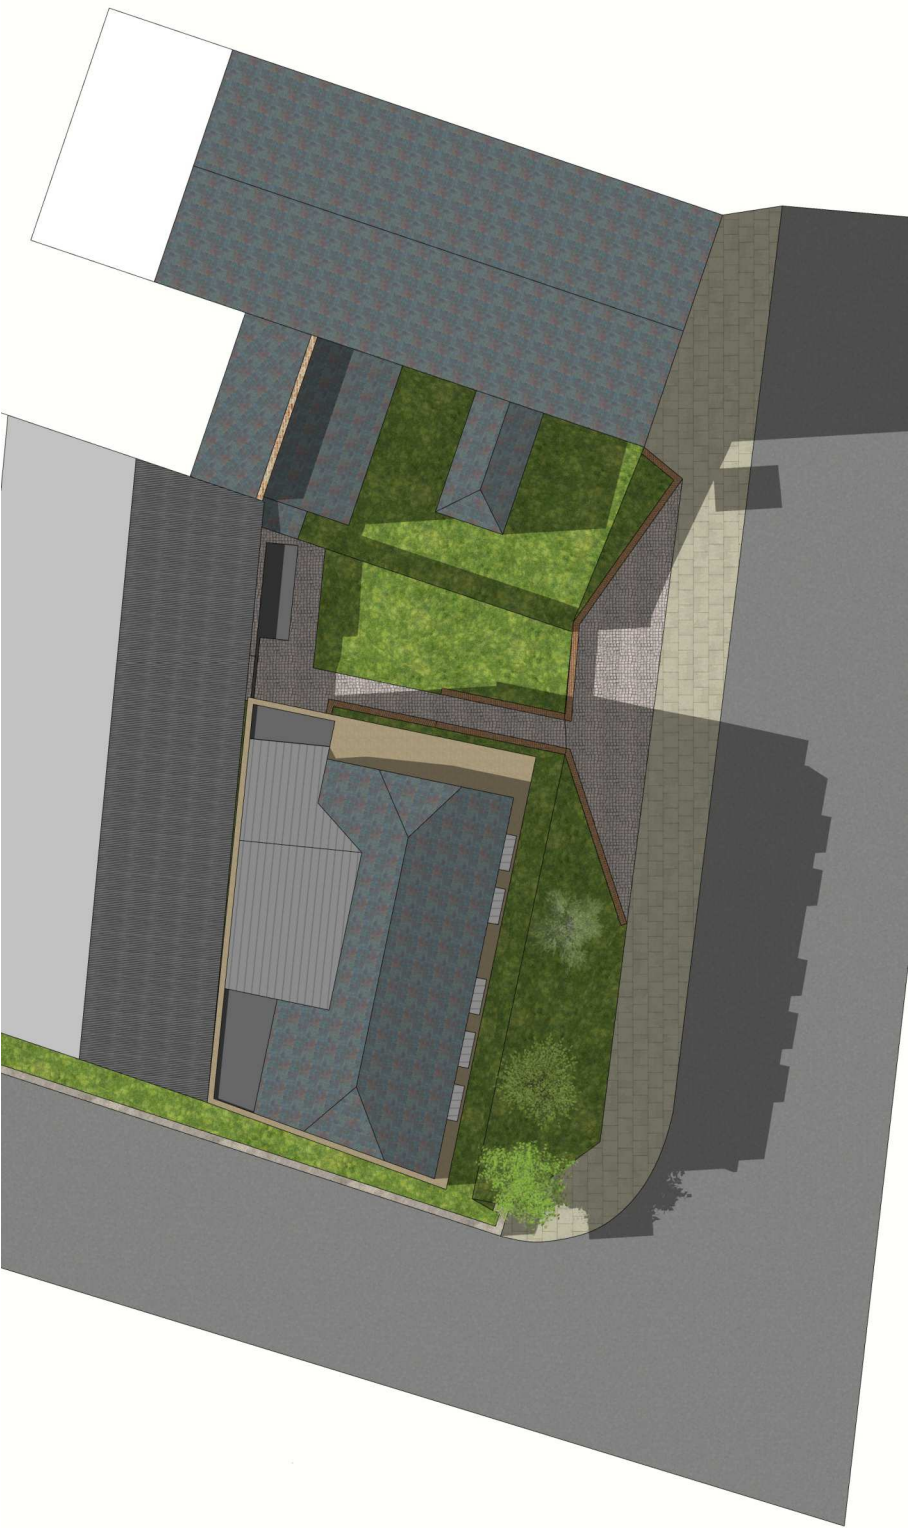

shadow map noon mid october nts

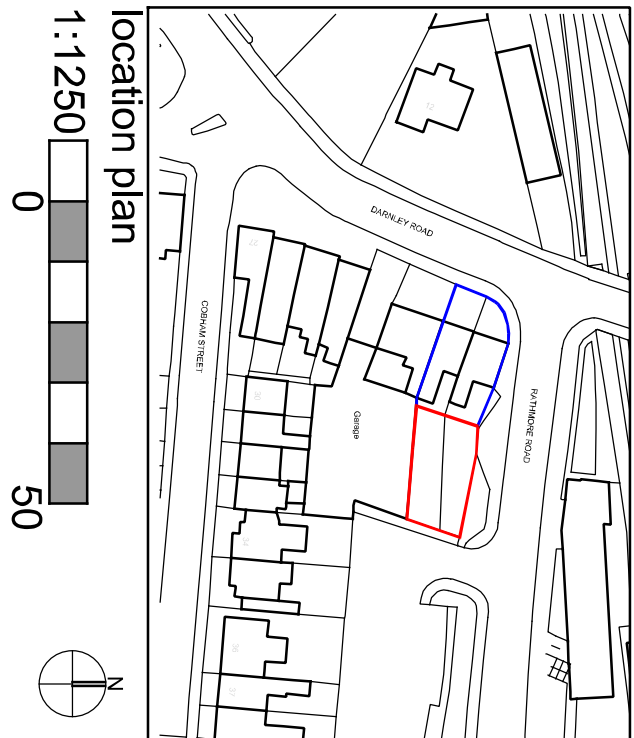

location plan  
1:1250

## New flats

Rear of 15-17 Darnley Road

shadow maps

### DRAWING STATUS

Preliminary  
For Approval  
☐

☒

Final  
Construction  
Approval  
☐

☐

### Revisions

| Project     | New flats                   |
|-------------|-----------------------------|
| Client      | Hayer Investments South Ltd |
| Site        | Rear of 15-17 Darnley Road  |
| Title       | shadow maps                 |
| Scale at A1 | nts                         |
| Date        | Mar 24                      |

**sub rosa**  
architecture

Sub Rosa Architecture Ltd  
The Studio 62 Pine Avenue Gravesend DA12 1QZ  
t: 01474 747707  
e: carlou@subrosa.co.uk

DRAWING NUMBER

23 - 1431 - 05