


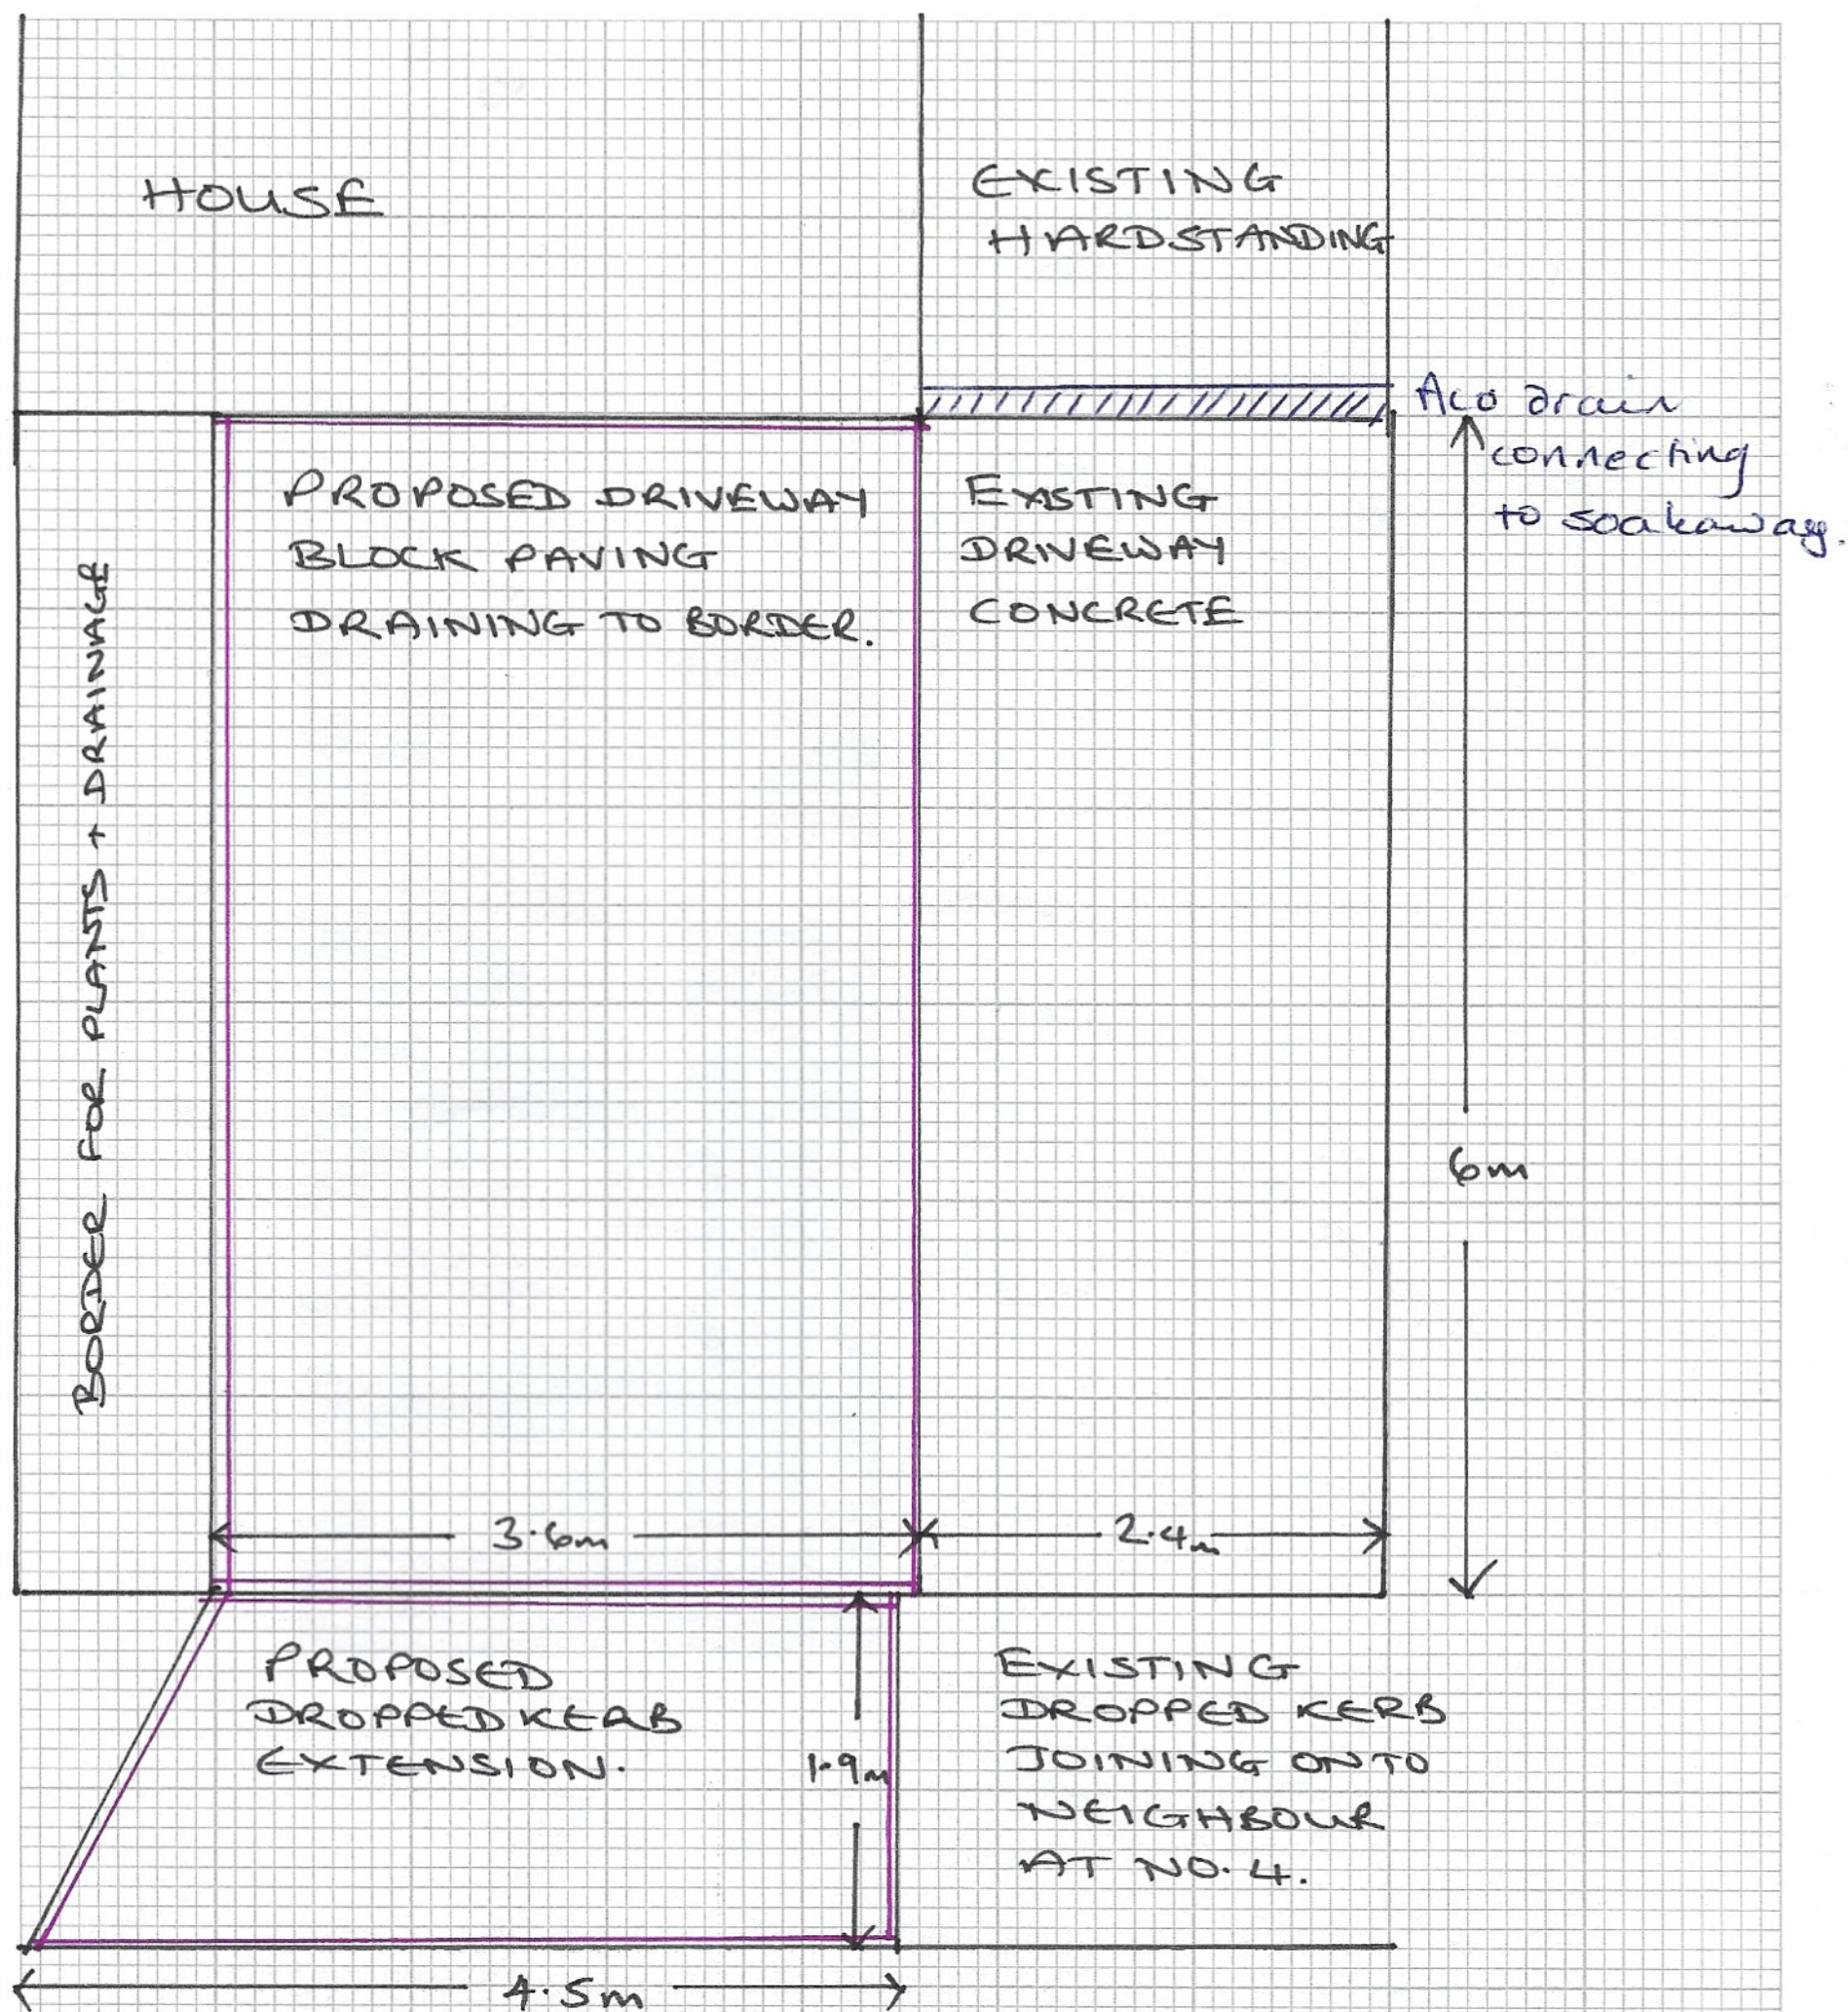

— = proposed.

6 CRICKETERS DRIVE, MEDPHAM
DA13 0AX.

SCALE 1:100

0 1m 2m 3m 4m 5m M = metre