



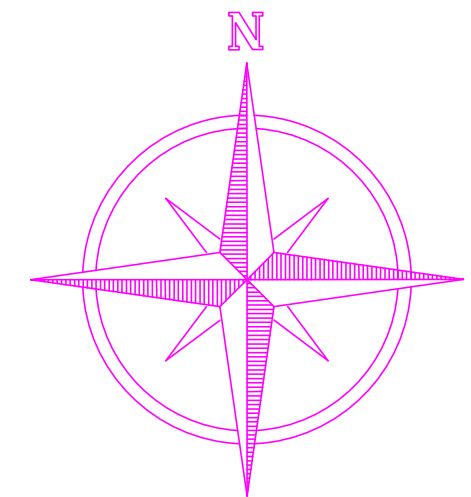

EXISTING BLOCK PLAN

SCALE: 1:500

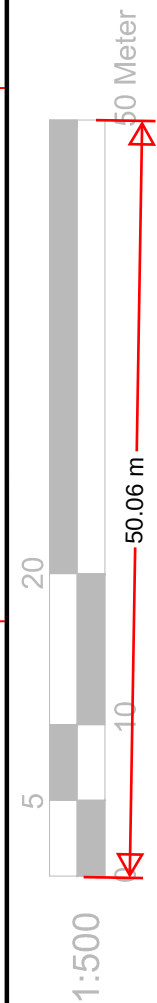

WESTFIELD CLOSE

HEVER COURT ROAD

20 / 18

16 / 14

43

41

39

REFERENCE DRAWINGS		GENERAL NOTES This drawing is for planning use only do not use this drawing for any purpose other than that for which it was issued. Structural Design and Building Control Approval is required before construction commences. This drawing is subject to copyright do not reproduce this drawing without prior permission.	No	DATE	REVISION	BY	CHK	CONSULTANT		DRAWN	CLIENT/PROJECT	DRAWING No.
								 CIVIL CONSULTING LTD. CIVIL ENGINEERS STRUCTURAL ENGINEERS ARCHITECTURAL DESIGNERS Contact: 07947249323	F.R	14 WESTFIELD CLOSE	D10A	
							CHECKED		A.R			TITLE
										PROJECT NO.	EXISTING BLOCK PLAN	SCALE: 1:500 @A3
										DATE: 11-03-2024		